
North

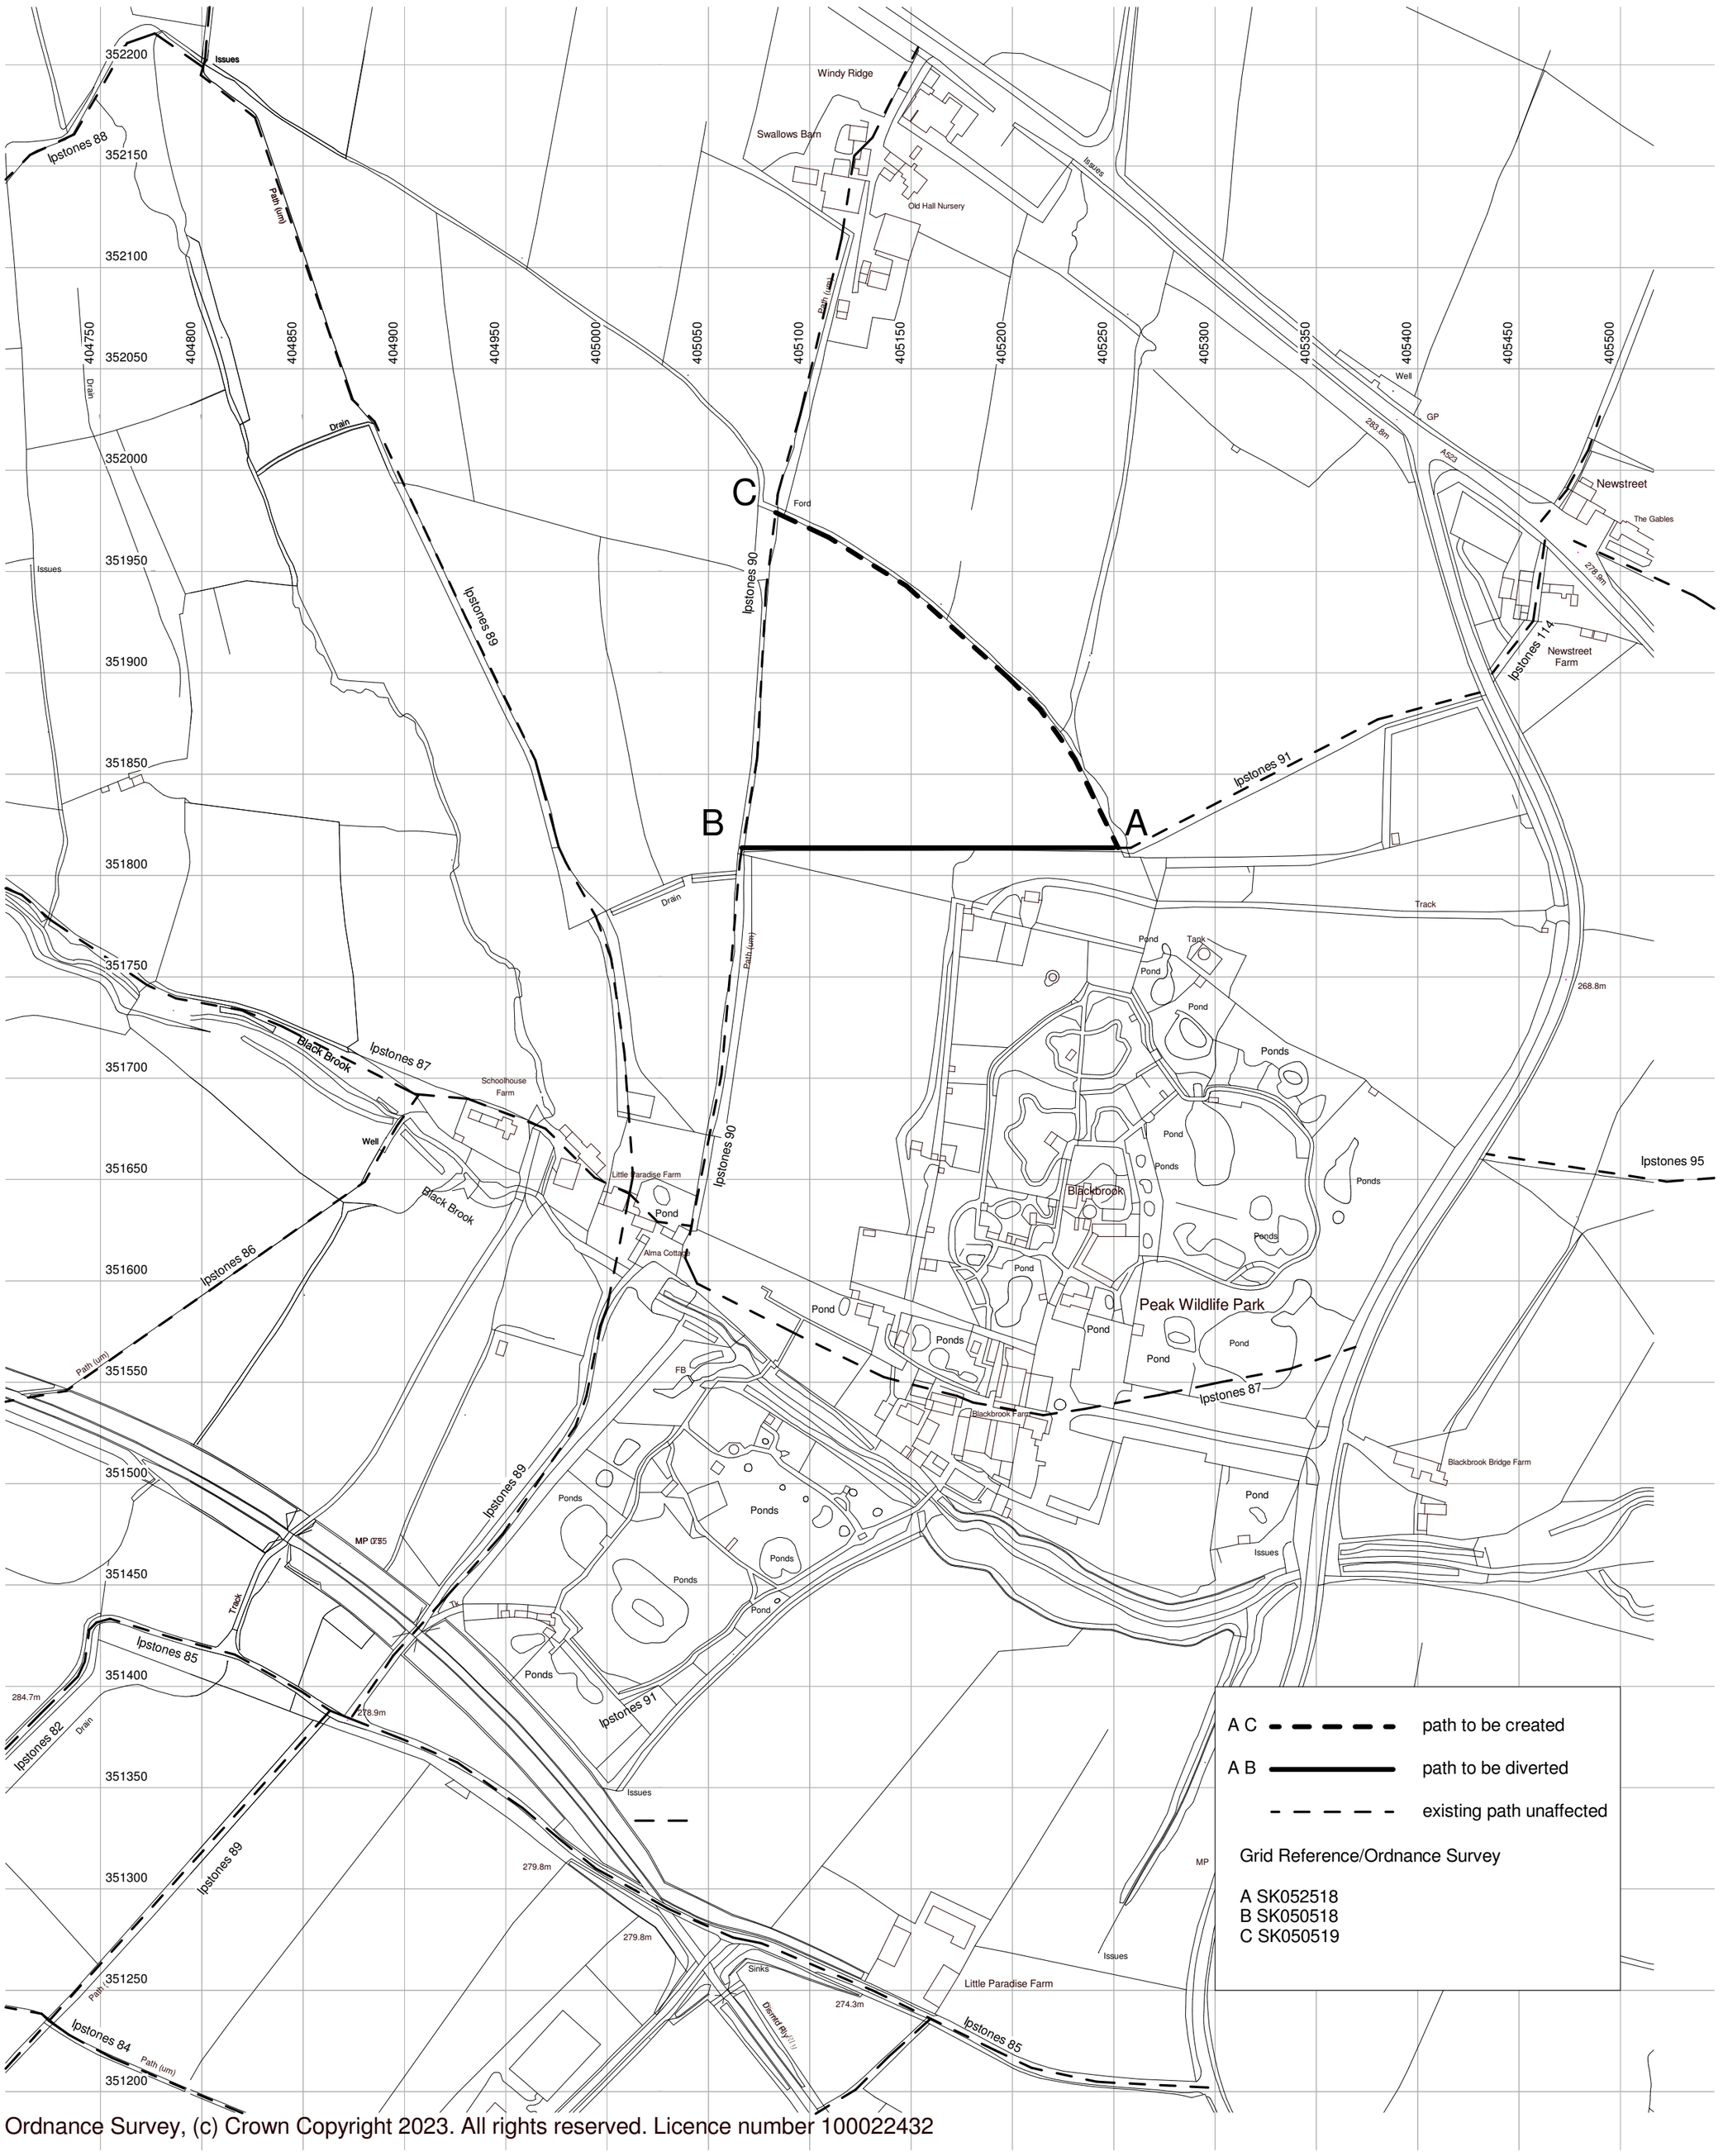

A C — — — — path to be created

A B ——— path to be diverted

— — — — existing path unaffected

Grid Reference/Ordnance Survey

A SK052518
B SK050518
C SK050519

Ordnance Survey, (c) Crown Copyright 2023. All rights reserved. Licence number 100022432

0m 100m 200m

Rev	Date	Drawn	Description

ctd architects
Clerk Bank House
Clerk Bank
LEEK
Staffordshire
ST13 5HE
t : 01538 373477
f : 01538 386503
e : info@ctdarchitects.co.uk
w : www.ctdarchitects.co.uk

ctd architects © 2023
- This drawing is copyright.
- All dimensions to be checked on site before proceeding.
- Contractor must notify the architect of any discrepancies before proceeding.
- Contractor to check/adjust dimensions of new work to suit existing conditions. Do not assume existing structure or details are plumb, square or level.
- All drawings to be read in conjunction with all other consultants drawings and specs.

Client: Peak Wildlife Park

Project: Site Location Plan
Peak Wildlife Park, Winkhill, Nr Leek, Staffordshire, ST13 7QR

Title: Plan for fp Ipstones 91 TCPA Diversion

Scale	Size	Drawn	Chk'd	Date
1 : 2500	A2	AC	KL	28/06/23

Status: PUBLIC RIGHT OF WAY

Job No. 1721 | Drawing No PRW01 | Rev.