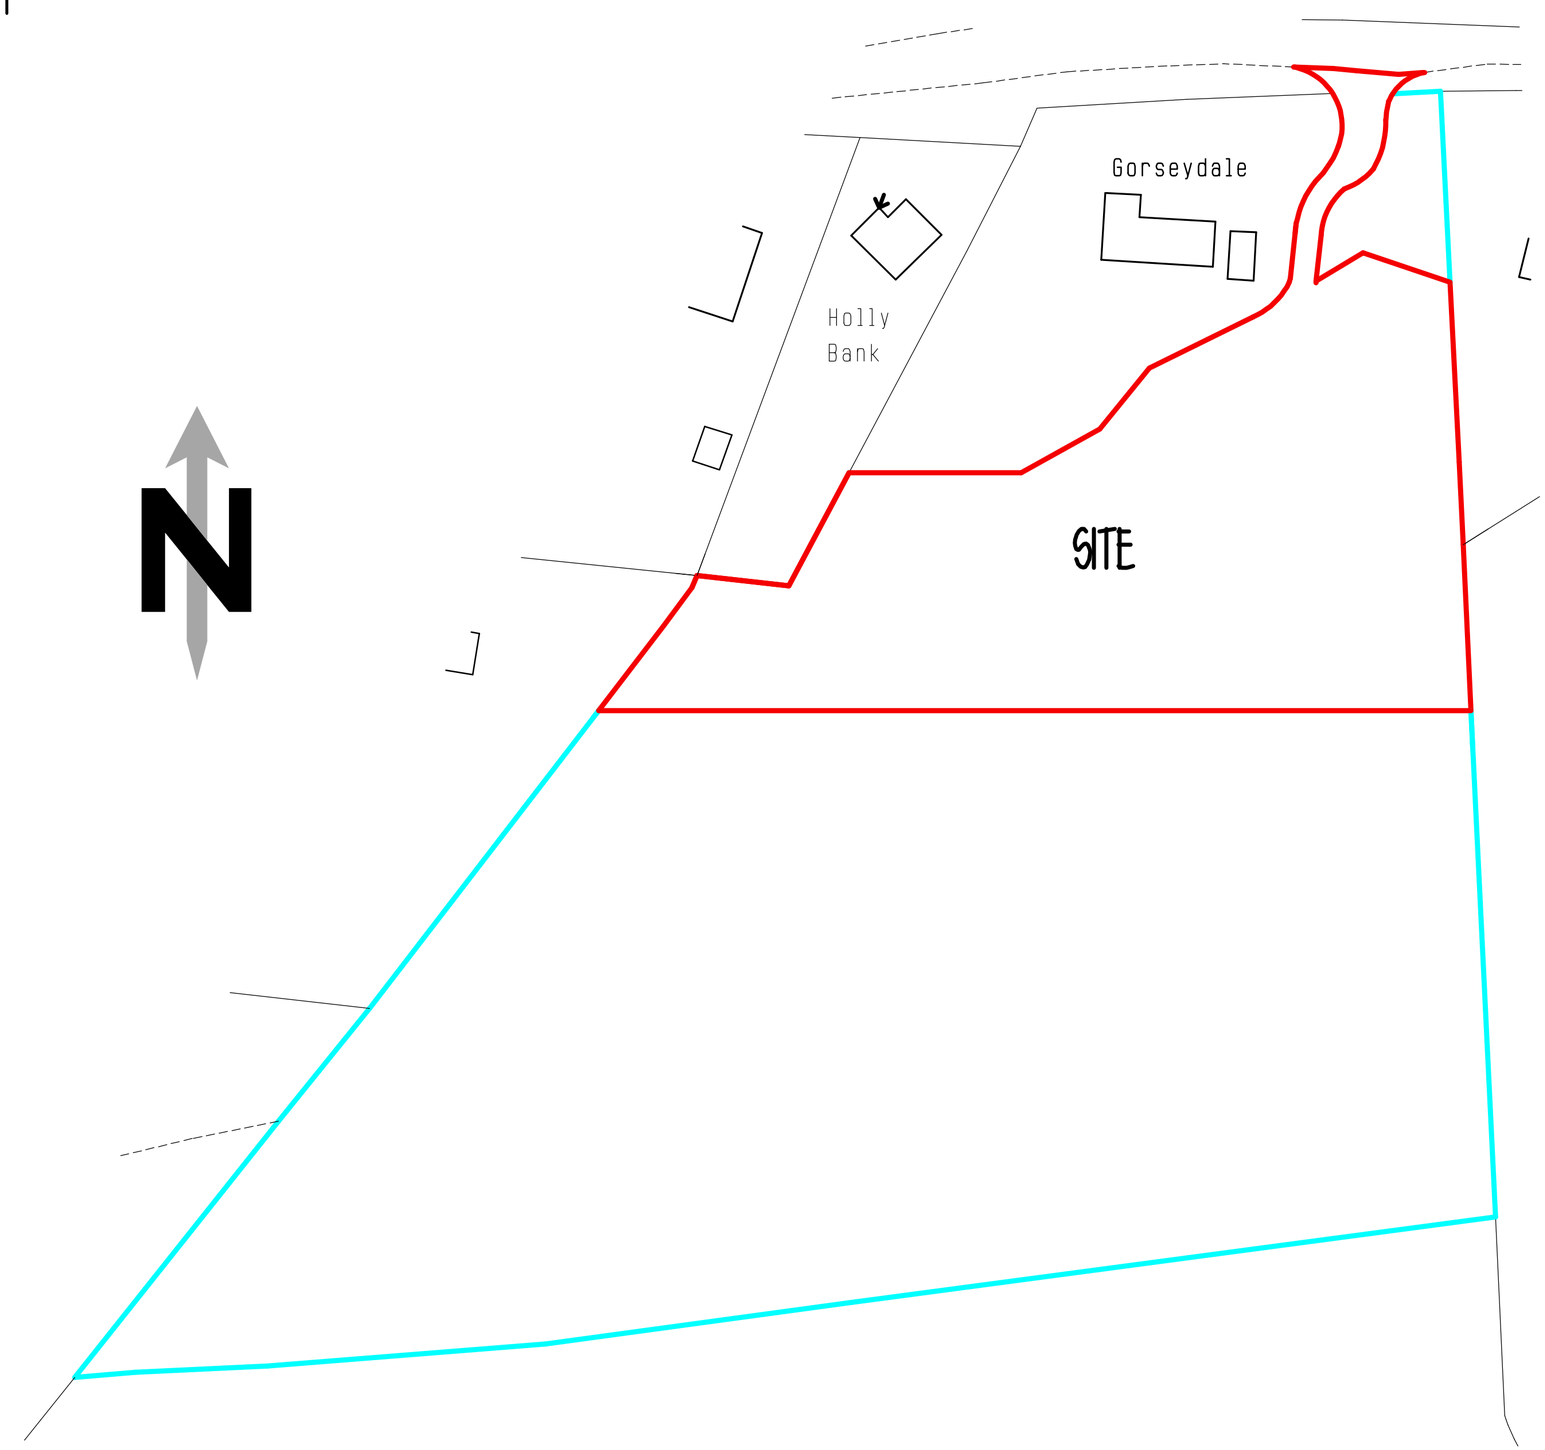

BLOCK PLAN 1:500

Ordnance Survey (c) Crown Copyright 2019. All rights reserved. Licence number 100022432

0 5 10 20metres

Scale 1:500 on A2 Sheet

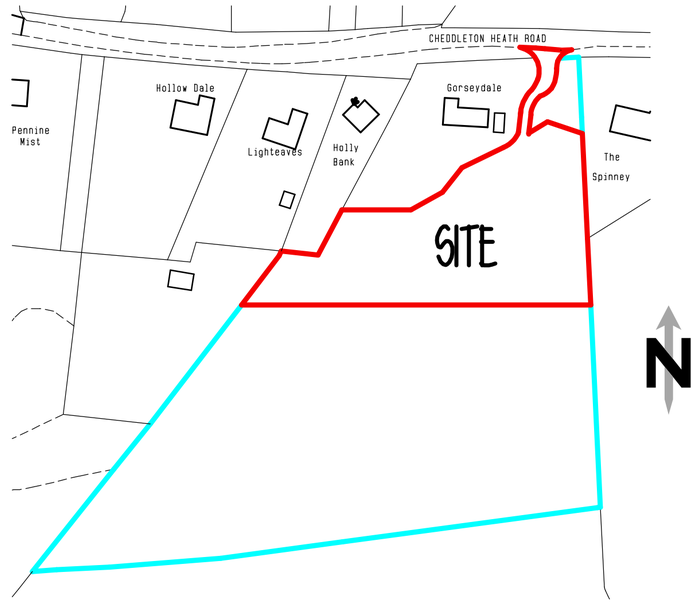

LOCATION PLAN 1:1250

0 5 10 20 30 40 50metres

Scale 1:1250 on A2 Sheet

Clients are advised to clarify dimensions with the author prior to setting out and not to scale from the drawing. This drawing is copyright and should not be reproduced without the written consent of RLM ASSOCIATES.

RLM ASSOCIATES

JOB	GORSEYDALE PLOTS, CHEDDDLETON HEATH.
CLIENT	Mr. C. WHITFIELD.
DRAWING	BLOCK AND LOCATION PLANS.
DATE	February 2023.
SCALE	1:500,1:1250
DRWG No.	RLM1092/8.
REVISION	