
Murray House

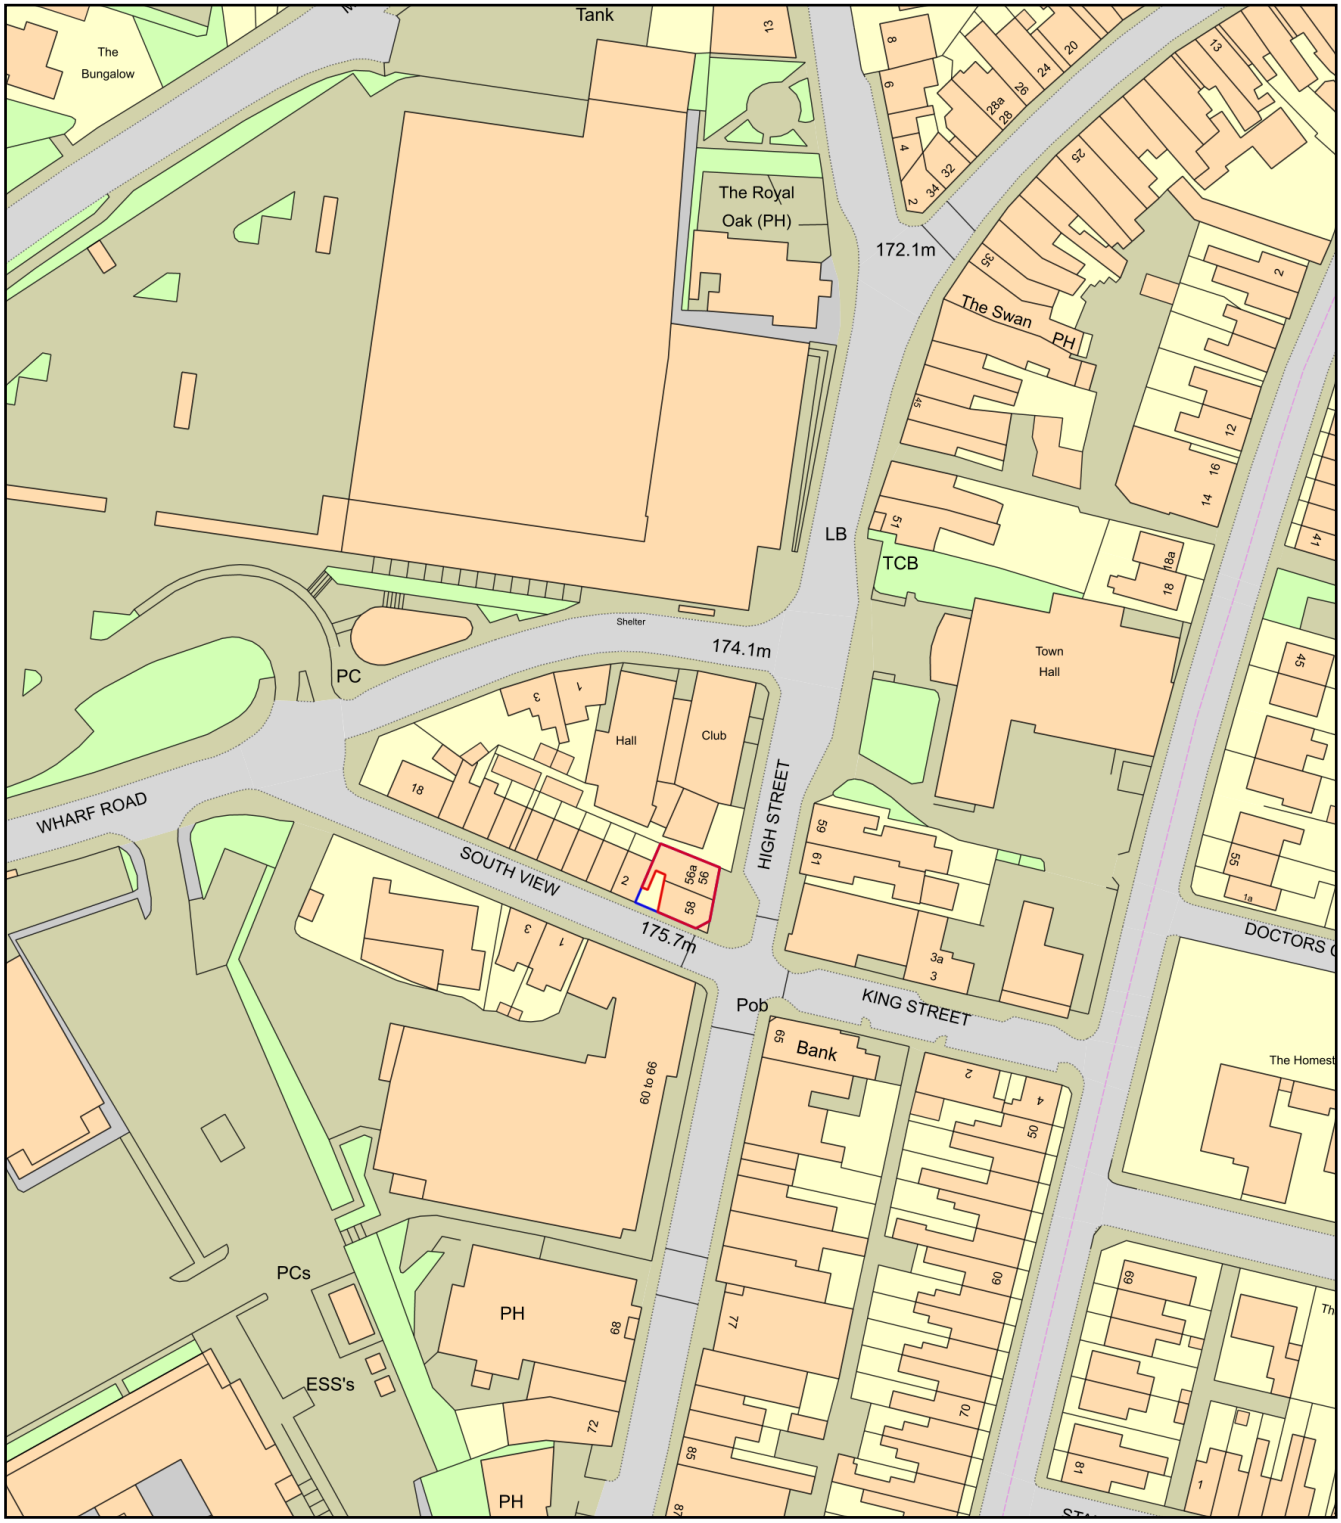

0 50
Metres

N

ReQuestaPlan

Plan Produced for: SMDC POlanning

Date Produced: 27 Jul 2023

Plan Reference Number: TQRQM23208101955299

Scale: 1:1250 @ A4

© Crown copyright and database rights 2023 OS 100042766