




Front Elevation

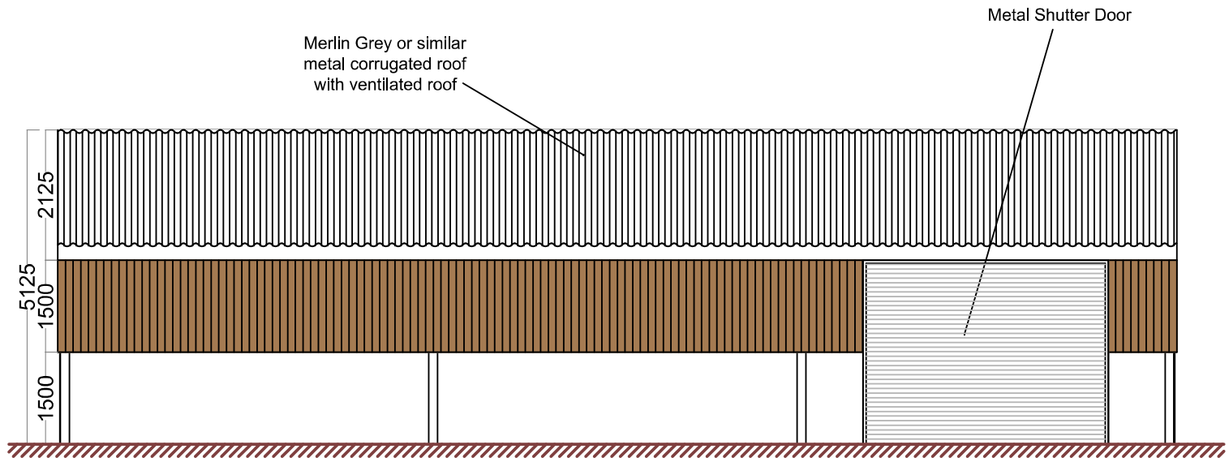


Side Elevation

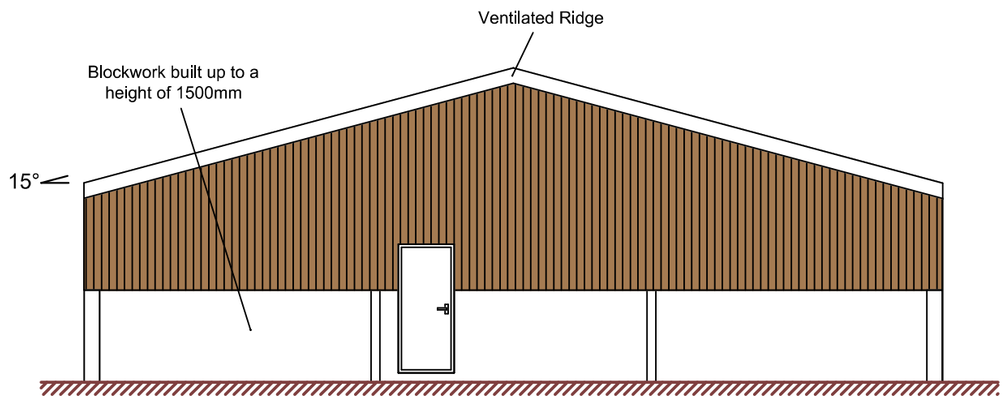

Rear Elevation

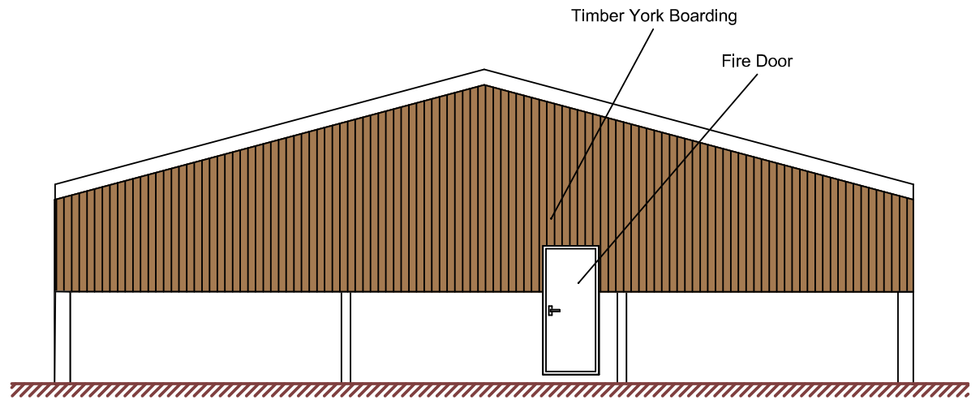

Side Elevation

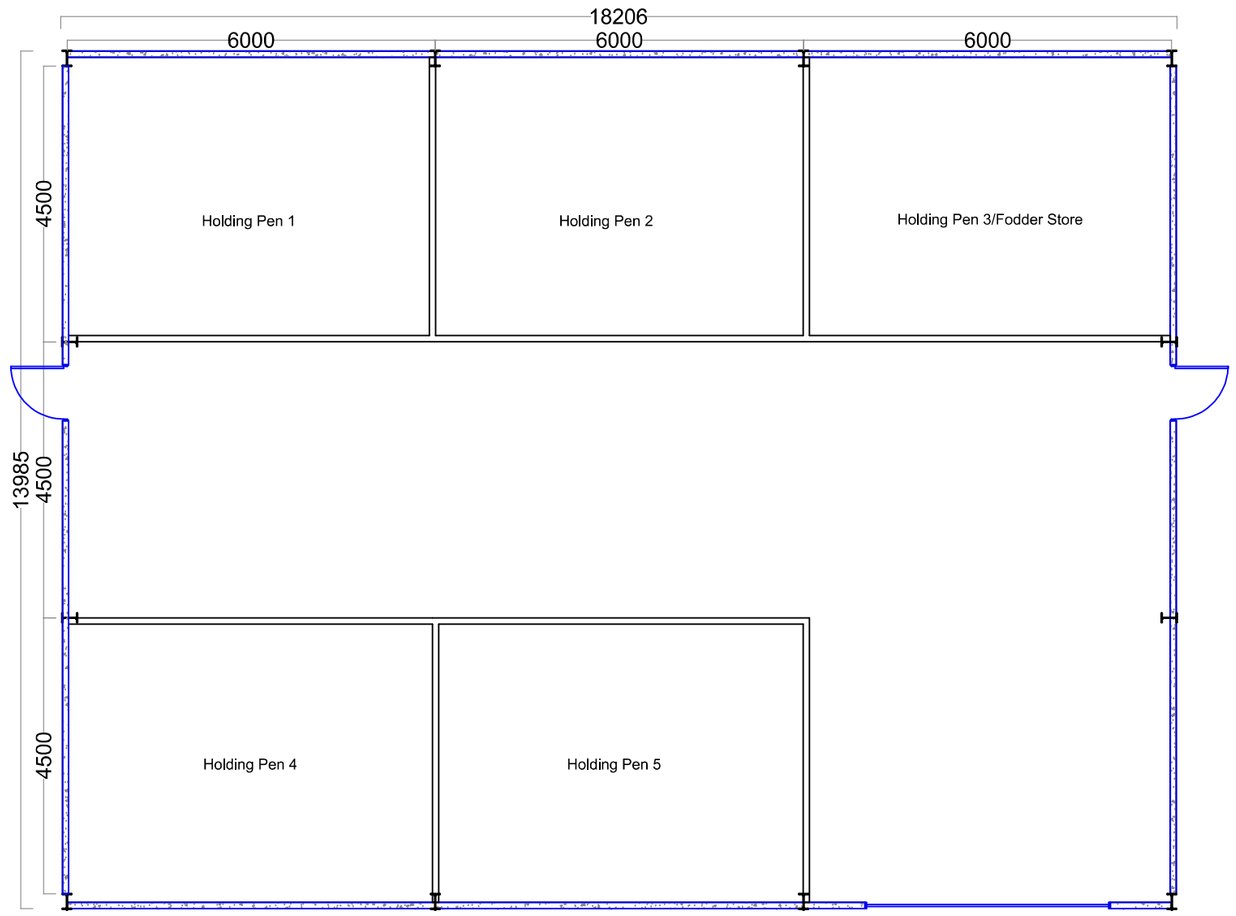

Ground Floor Plan (423m²)

Metres

1 2 3 4 5 10

SCALE 1:100

DBD Architectural Consultancy Ltd ©2023

1. Copyright is vested with DBD Architectural Consultancy Ltd.

2. All dimensions to be checked on site before proceeding.

3. Contractor to check/adjust dimensions of new work to suit existing conditions.
Do not assume existing structure or details are plumb, square or level.

4. Contractor must notify the architect of any discrepancies before proceeding.

5. All drawings to be read in conjunction with all other consultants drawings and specs.

Rev	Date	Description
E	04.07.23	Minor Amendments
D	10.07.23	Minor Amendments
C	05.07.23	Minor Amendments
B	03.05.23	Amendment following clients comments
A	11.04.23	Amendment following clients comments

DBD Architectural Consultancy

DBD Architectural Consultancy Ltd
50 Broad Street, Leek,
Staffordshire, ST13 5NS
01538 383118
mail@dbdconsultants.co.uk
www.dbdconsultants.co.uk

Mr H Owen
Sunnny Side Farm
Stanley Lane
ST9 9LL

Client

Proposed shed for sheep, storage of sheep fodder and machinery.

Project

Title

Plans as Proposed

Stage: Planning		
Size: A2	Date: 05.04.23	Job No: 2314
Scale: 1:100		

Drawing Number: PL 11E