

EXISTING SOUTH ELEVATION

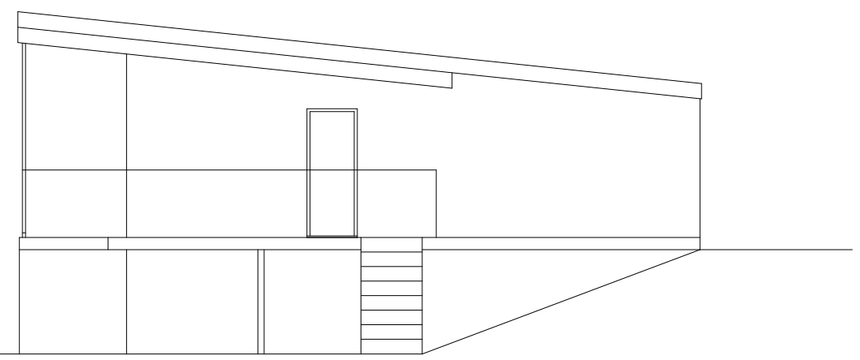

EXISTING EAST ELEVATION

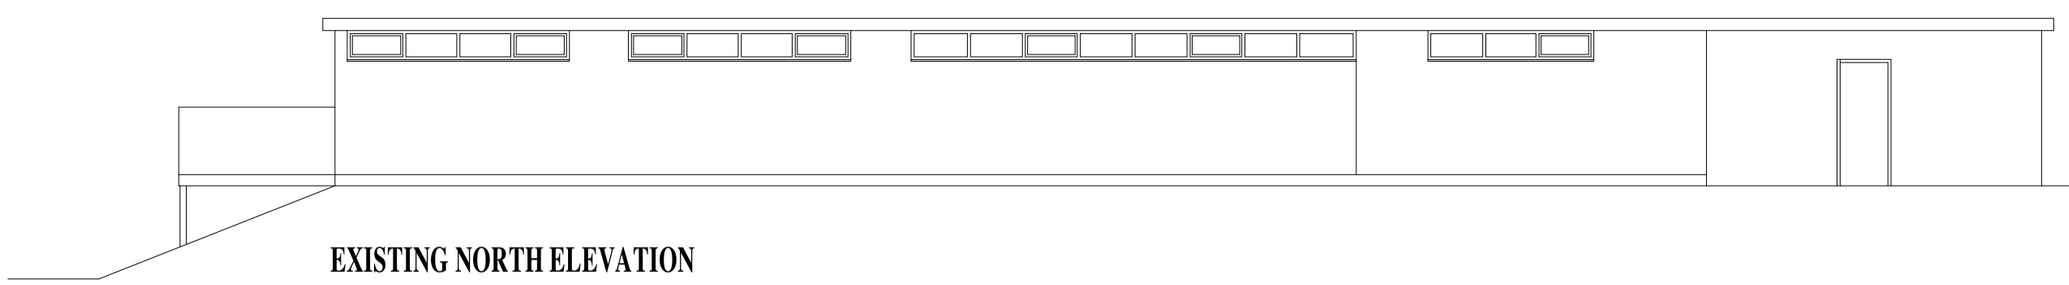

EXISTING NORTH ELEVATION

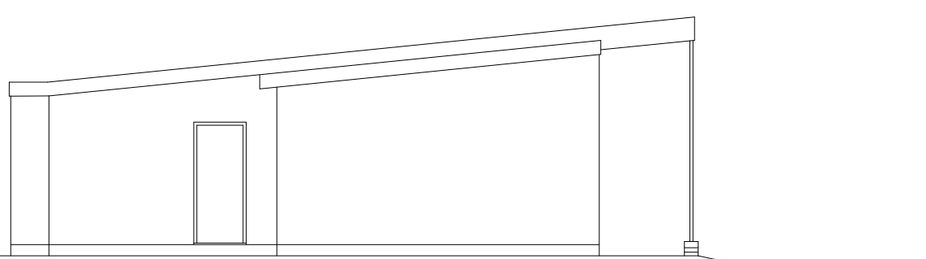

EXISTING WEST ELEVATION

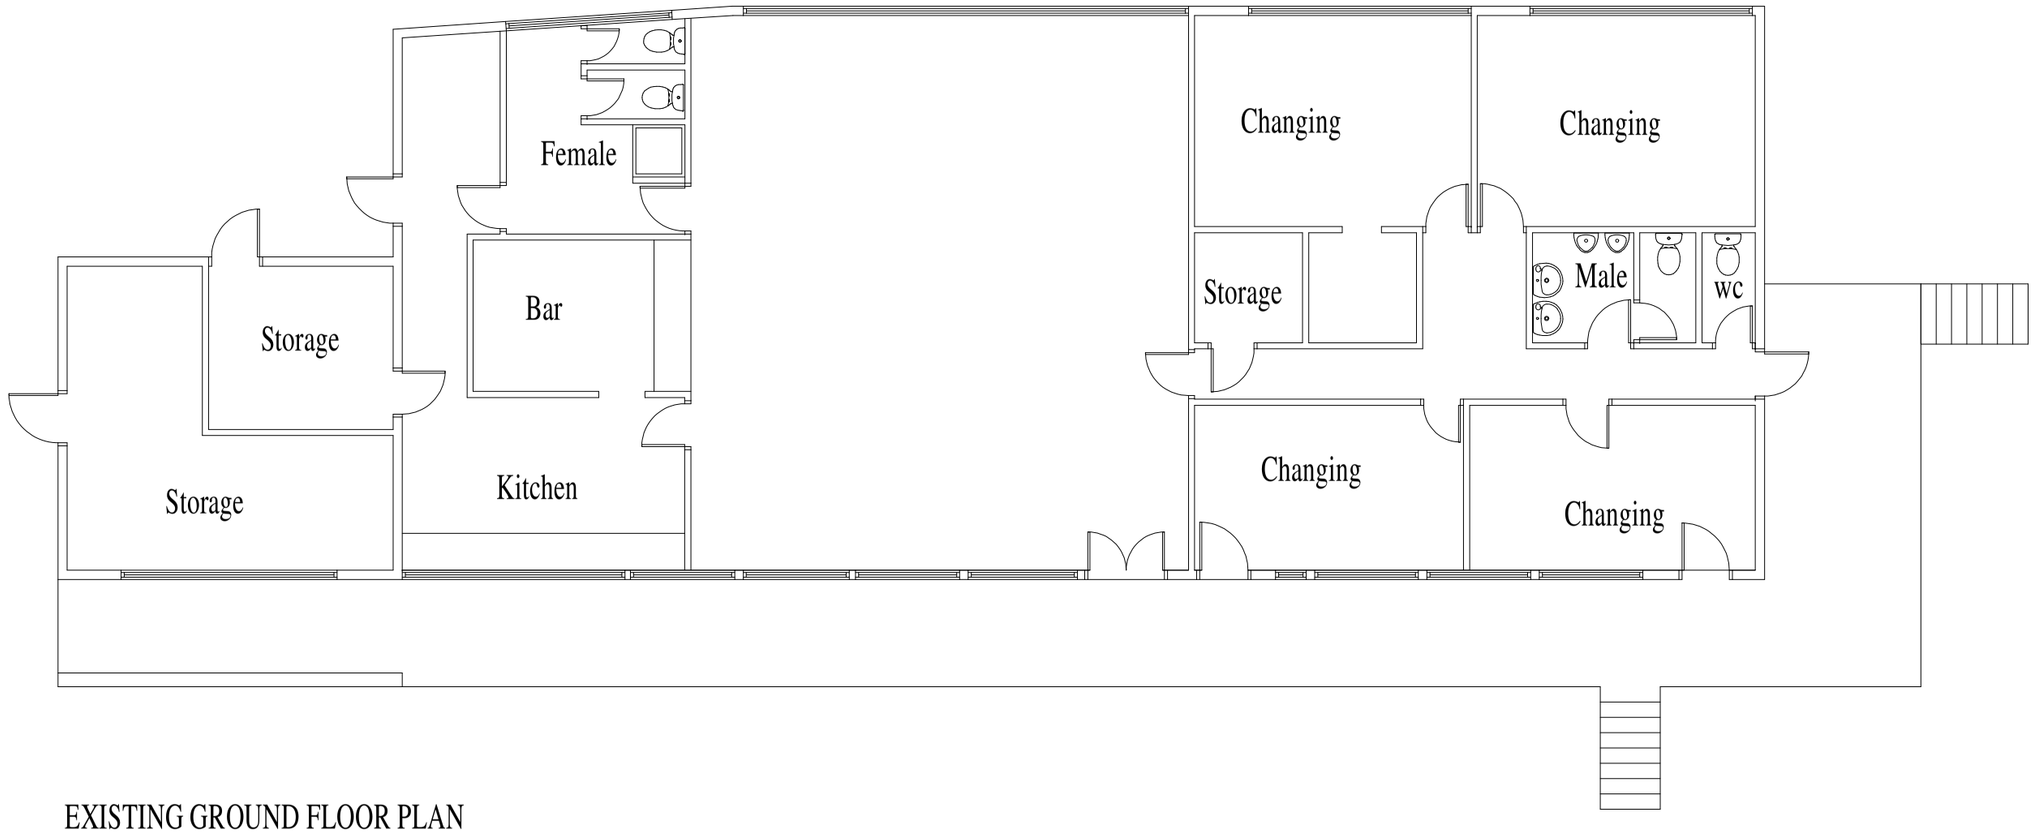

EXISTING GROUND FLOOR PLAN

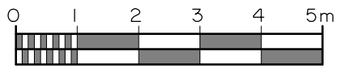

Building Design

CIAT
Registered Practice

TITLE

PROPOSED EXTENSION TO CLUB HOUSE AT OAKAMOOR CRICKET CLUB OAKAMOOR STAFFORDSHIRE MOORLANDS

CLIENT

OAKAMOOR CRICKET CLUB

DRAWING NO.

SURVEY AS EXISTING

SCALE
1:100

DATE
MAY 2023

B. BLAKEMAN CIAT
2 Conran Place
Barlaston
Stoke-on-Trent.
ST12 9FL
TEL 01782 470694