This drawing is copyright and should not be reproduced without the permission of Building Design Service

Sheet size A1

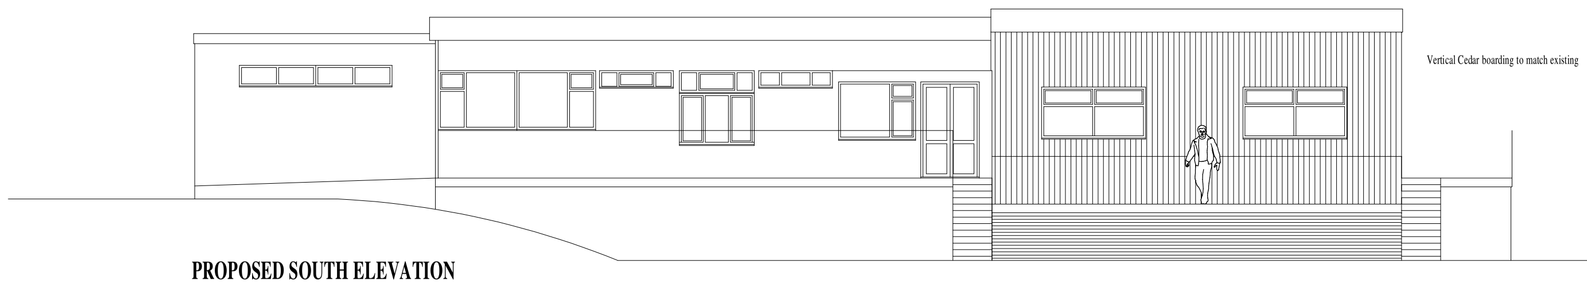

PROPOSED SOUTH ELEVATION

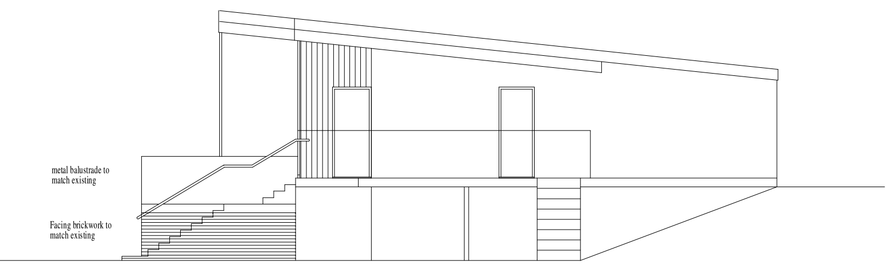

PROPOSED EAST ELEVATION

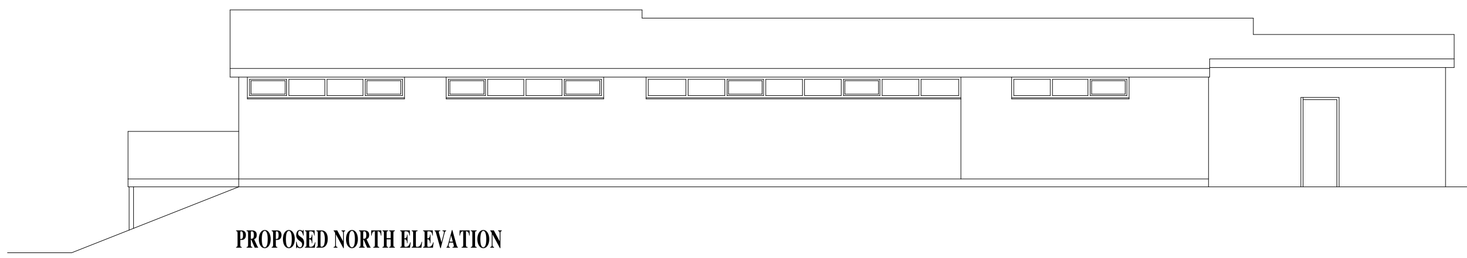

PROPOSED NORTH ELEVATION

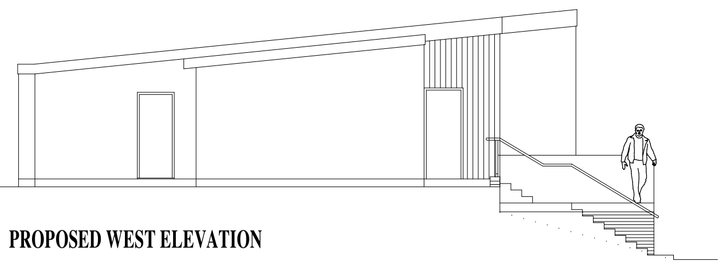

PROPOSED WEST ELEVATION

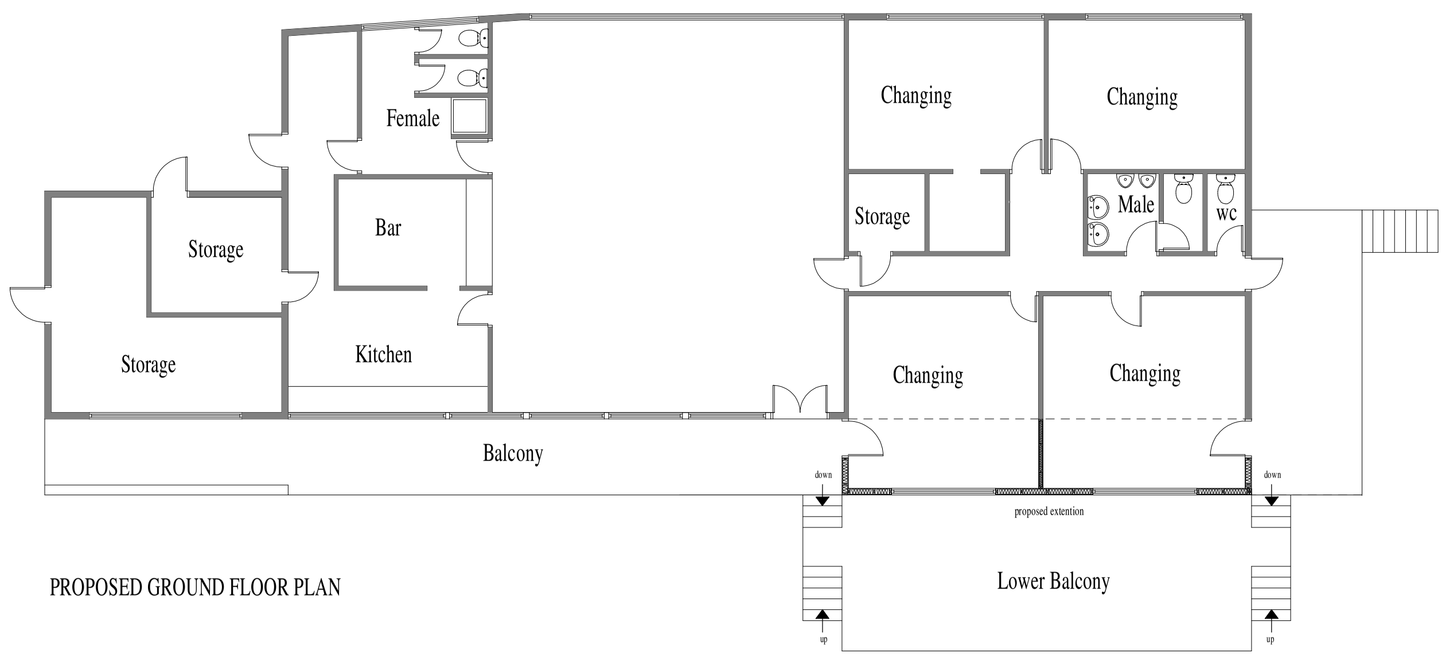

PROPOSED GROUND FLOOR PLAN



Building Design

CIAT Registered Practice

TITLE

PROPOSED EXTENSION TO CLUB HOUSE AT
OAKAMOOR CRICKET CLUB
OAKAMOOR
STAFFORDSHIRE MOORLANDS

CLIENT

OAKAMOOR CRICKET CLUB

DRAWING NO.

PLANNING 1

SCALE
1:100

DATE
MAY 2023

B. BLAKEMAN CIAT
2 Conran Place
Barlaston
Stoke-on-Trent.
ST12 9FL
TEL 01782 470694