

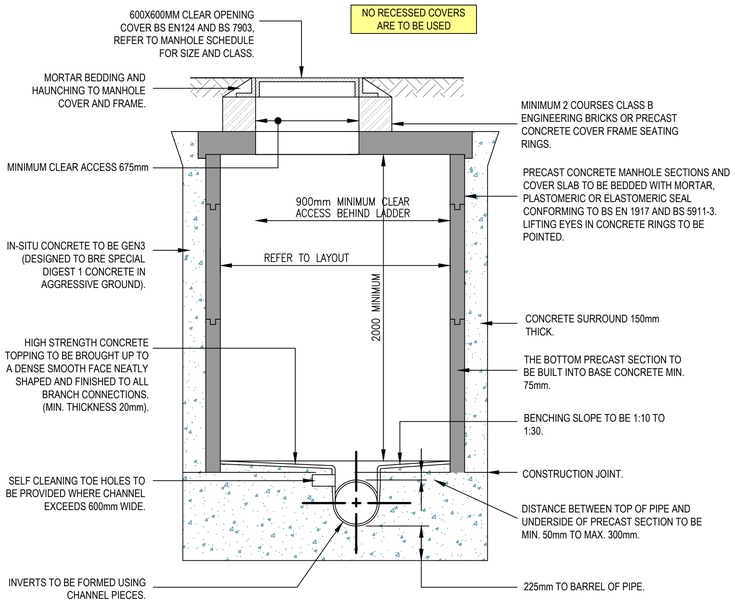


TYPICAL CONCRETE MANHOLE DETAIL

SCALE 1:20

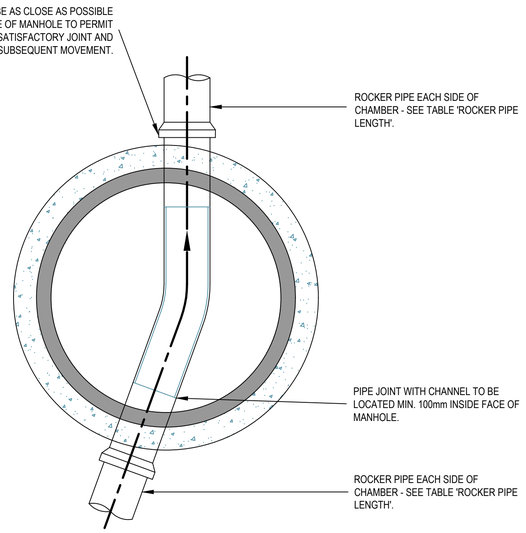



NOTE:
OUTGOING PIPES SHOULD BE FITTED WITH GUARD BARS, SAFETY CHAINS OR OTHER SAFETY DEVICES IN ACCORDANCE WITH THE UNDERTAKER'S SAFETY POLICY.

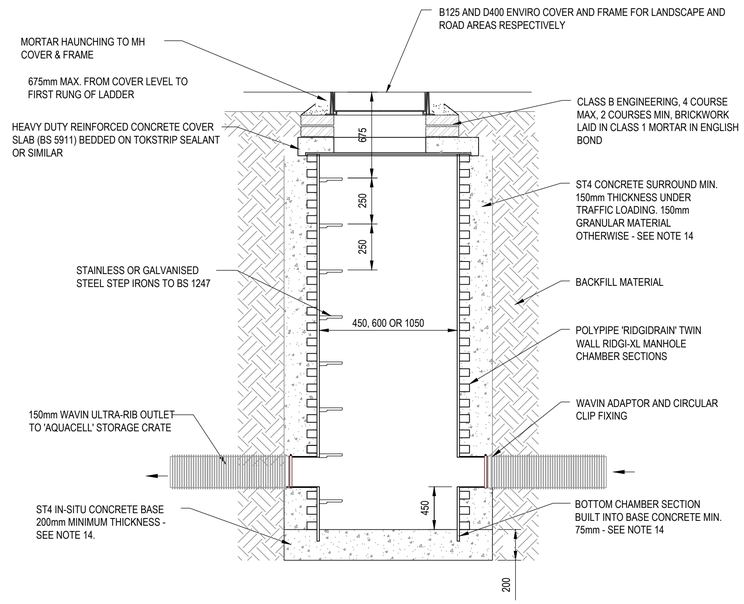


CATCHPIT MANHOLE - SECTION

450mm DIA. FOR 0m-3m DEPTH TO SOFFIT
600mm DIA. FOR 600mm PIPES OR 3m-5m DEPTH TO SOFFIT
Scale 1:20

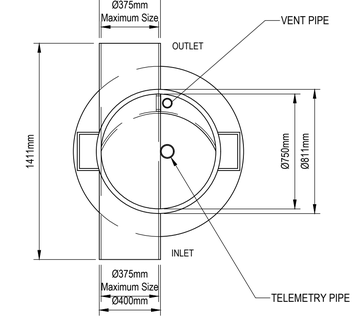


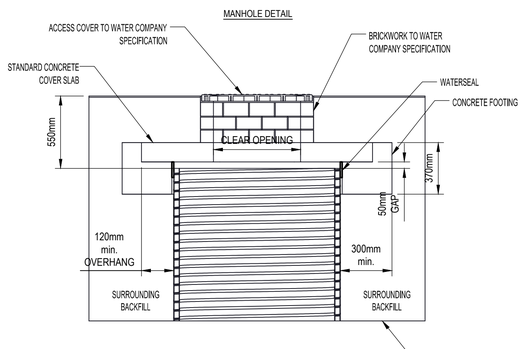

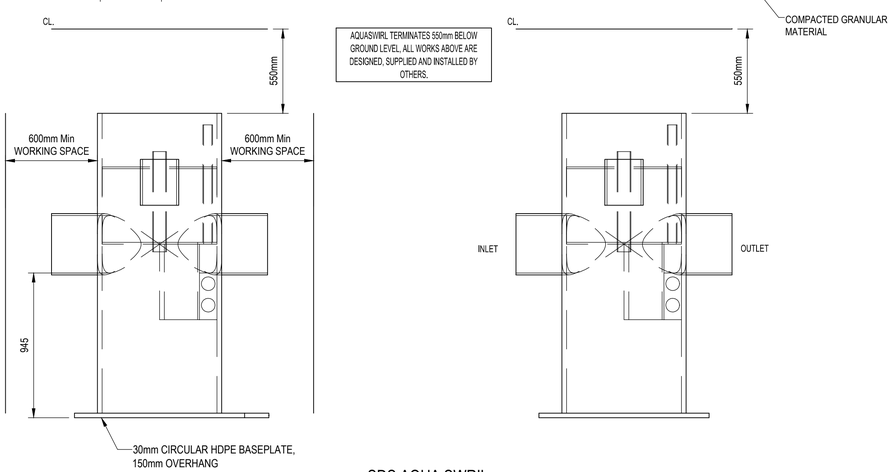


SDS AQUA SWRIL

Scale 1:20

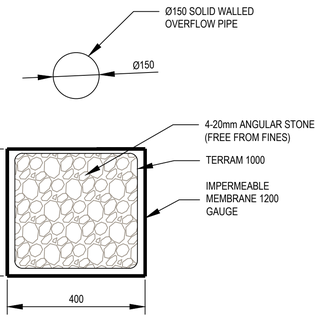

SECTION THROUGH FILTER TRENCH

NTS

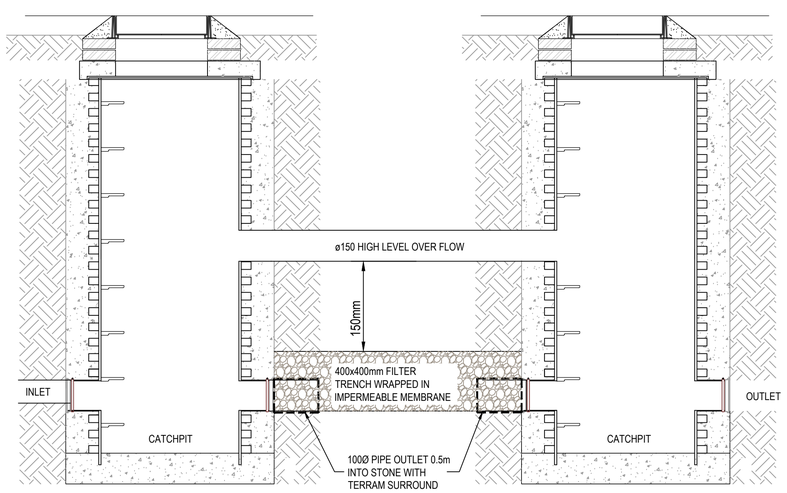

TYPICAL SECTION THROUGH FILTER TRENCH AND MH / IC

NTS

NOTES:

NOTES AS PER DRAWING - 4210369-1201.

McDonald's ™

FOR TENDER

Rev.	Description	Date	Chkd
T1	TENDER ISSUE	17/02/23 WJB	HBG

Glanville
3 Grovelands Business Centre
Boundary Way
Hemel Hempstead, Herts. HP2 7TE
Tel: (01442) 835999 Fax: (01442) 258924
postbox@glanvillegroup.com
www.glanvillegroup.com

Client : McDonald's RESTAURANT

Project : McDONALD'S RESTAURANT
LEEK, CHURNETT CLOSE
(ST1716)

Title : DRAINAGE DETAILS
SHEET 3 OF 3

Project Engineer :	HBG	Scale :	AS SHOWN
Project Director :	HBG	Date :	JAN 2023
Status :	TENDER		

Drawing No. 4210369-1203 Rev T1