Do not scale from this drawing for construction purposes

SCALE Metres (1:100)

0 2 4 6 8



Rear (North) Elevation

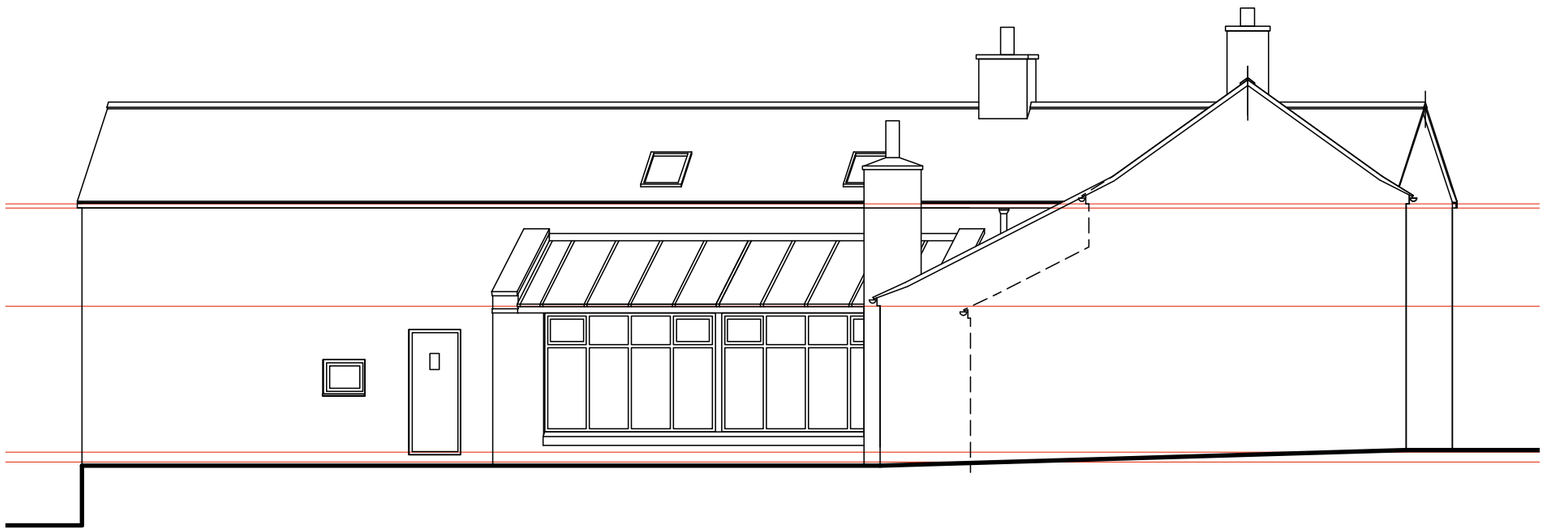

Side (West) Elevation

revision	date	item	by

James De Santis : Architect

406 Buxton Road Macclesfield Cheshire SK11 7EP

t : 07971 197 754

e : james@jamesdesantisarchitect.com

w : jamesdesantisarchitect.com

project

Well Beach Askerbank Lane Rushton Spencer SK11 0QU for Nigel and Sue Baker-Brian

drawing

Existing Elevations 2/2

scale	plot size	date	drawn by
1:100	A3	04.2022	JDS
job no.	**drawing no.**		**revision**
JDS165	**15**		**-**