
SCALE Metres (1:100)
0 2 4 6 8

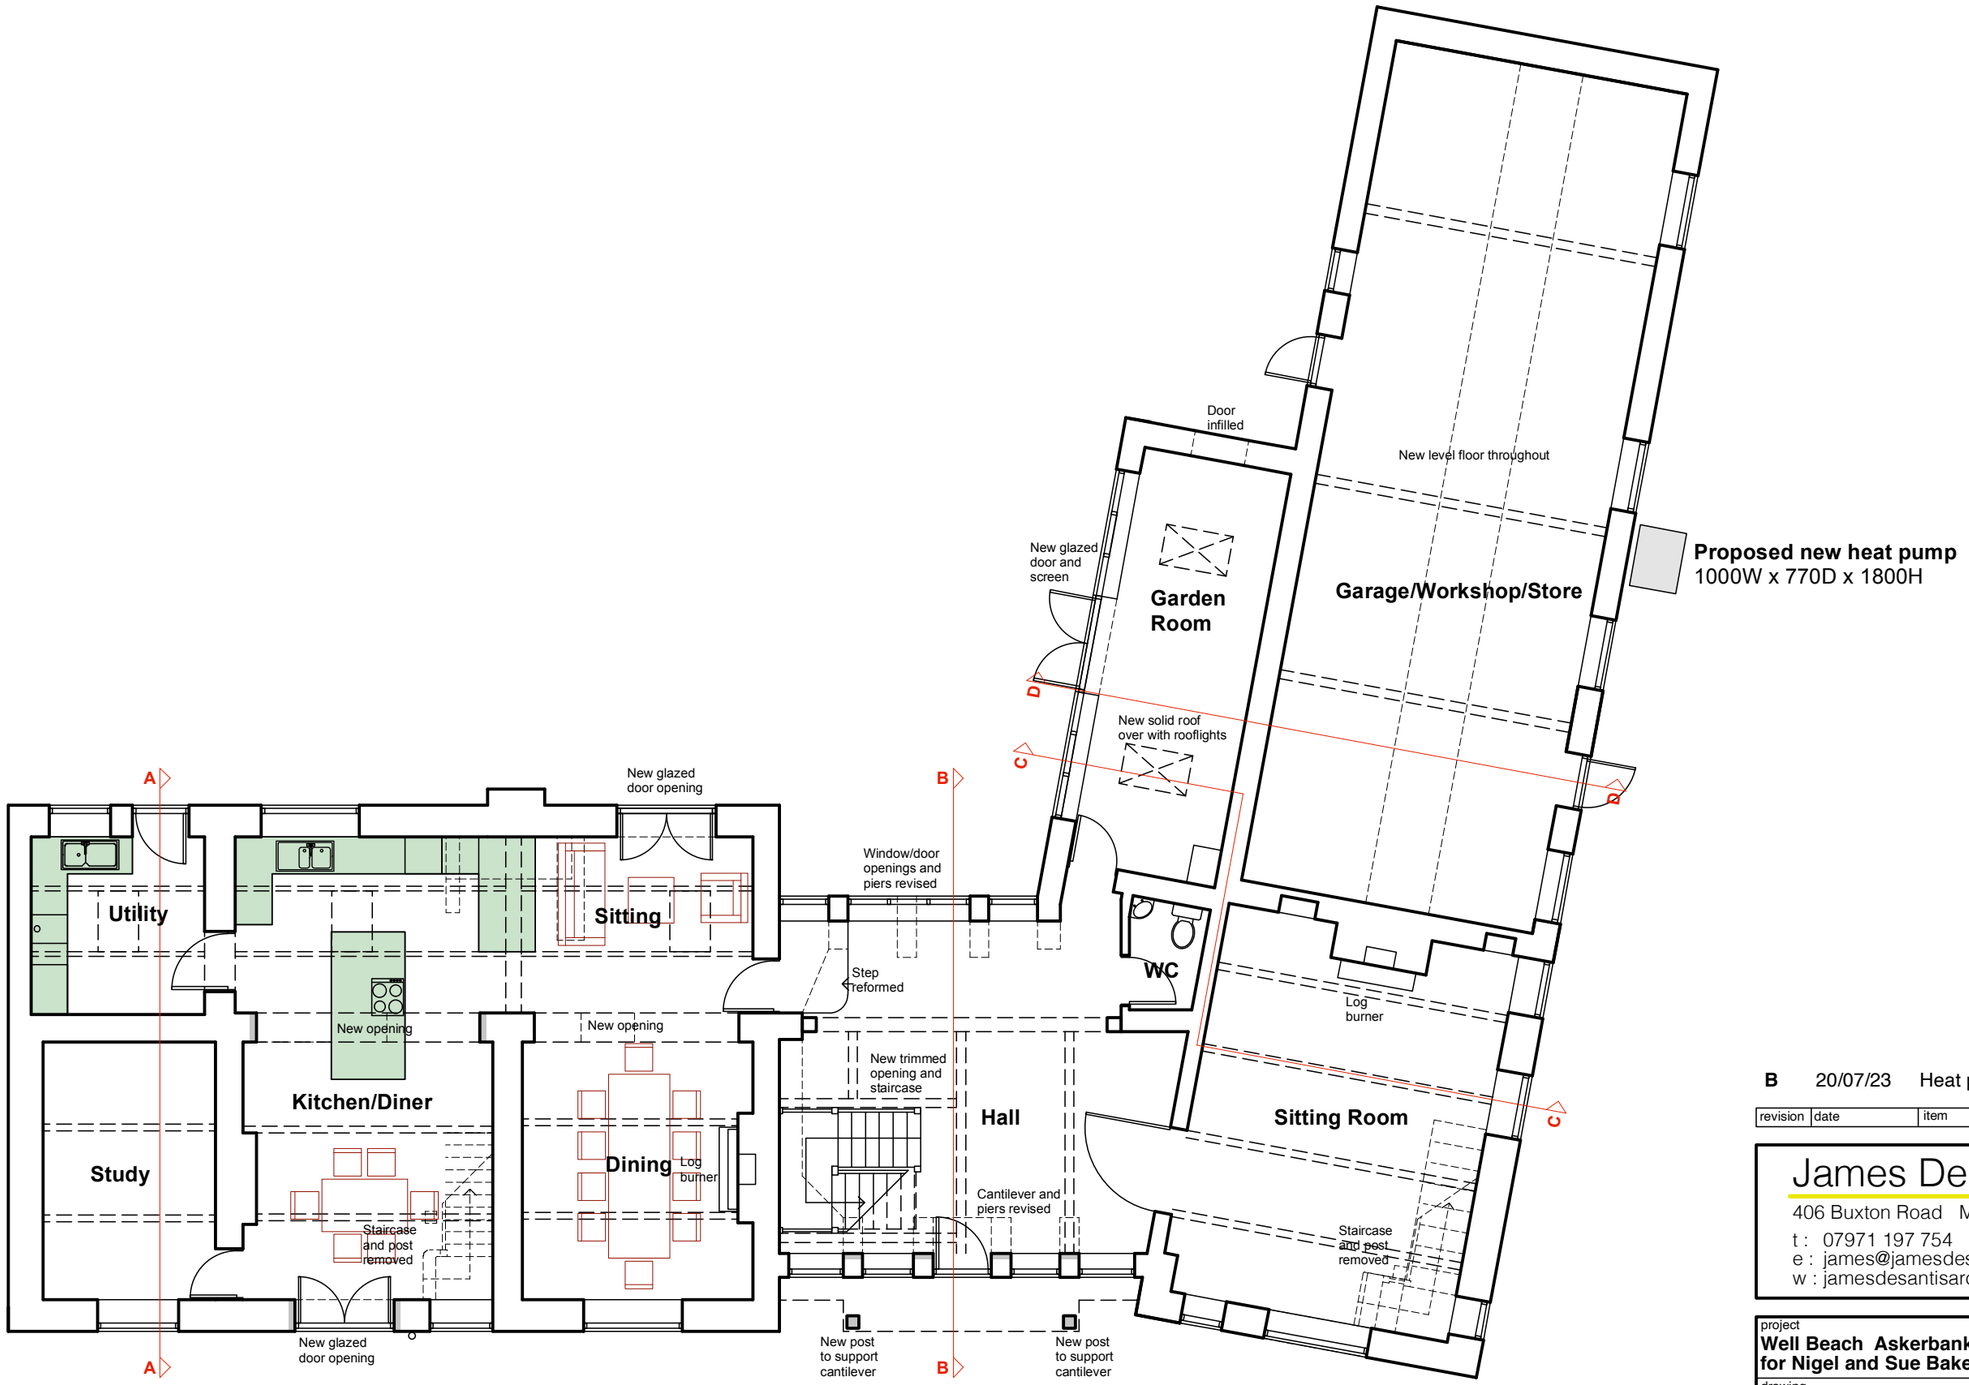

Ground Floor Plan

N

revision	date	item	by
B	20/07/23	Heat pump added. Minor revs.	JDS

James De Santis : Architect
406 Buxton Road Macclesfield Cheshire SK11 7EP
t : 07971 197 754
e : james@jamesdesantisarchitect.com
w : jamesdesantisarchitect.com

project
Well Beach Askerbank Lane Rushton Spencer SK11 0QU for Nigel and Sue Baker-Brian

drawing
Proposed Ground Floor Plan

scale	plot size	date	drawn by
1:100	A3	05.2022	JDS
job no.	**drawing no.**		**revision**
JDS165	**21**		B