




Existing Side Elevation
1 : 100

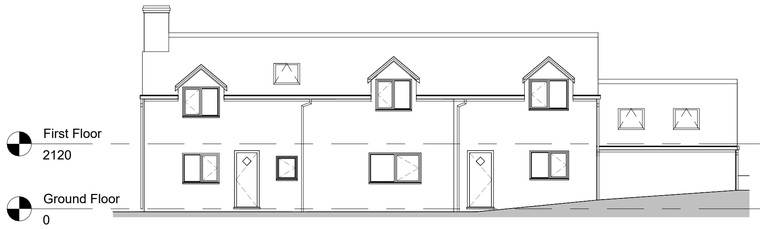


Existing Front Elevation
1 : 100

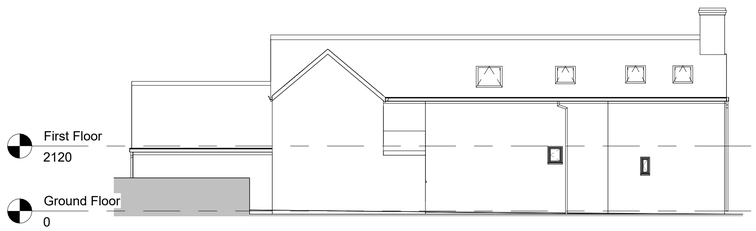


Existing Rear Elevation
1 : 100

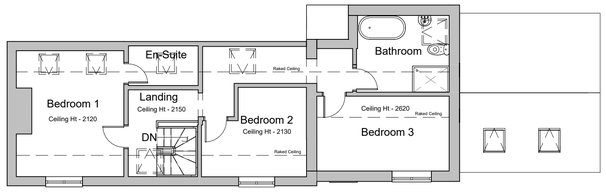

First Floor
1 : 100

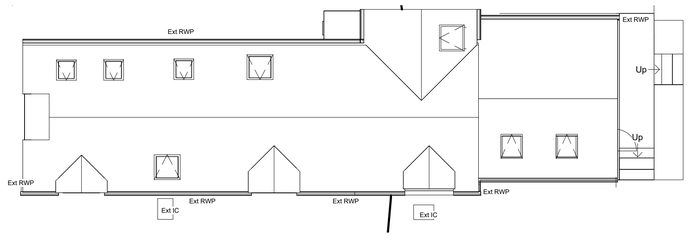

Site
1 : 100

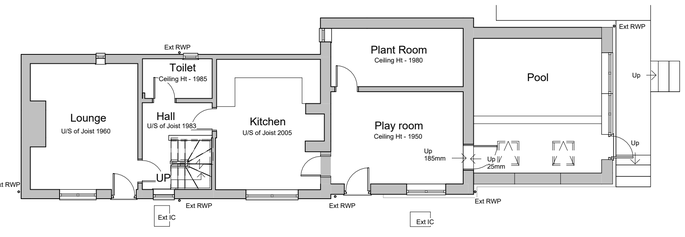

Ground Floor
1 : 100

\\Storage\Drawings\Drawing 21\3276 Swinnerton\01-Architectural\01 WIP\CAD\3276-SA-XX-XX-DR-A-0003-Planning Drawings.rvt

All heights, sizes and dimensions should be checked on site by the contractor before any work is put in hand.

Figured dimensions should be taken in preference to scaling and any errors or omissions reported to the architect at once.

This drawing has been prepared in accordance with the CDM (Construction Design and Management) and all foreseeable design risks to those involved or affected by construction have been avoided wherever possible.

Scale 1 : 100

0 1 2 5 10 m

Rev	Date	By	Detail

Drawing status

S4 - Planning

Client

Mr. & Mrs. P. Swinnerton

Project/Location

14 Chapel Street
Forsbrook
Stoke-on-Trent

Drawing title

Existing Drawings

Date	Drawn	Checked	Job No.
30/06/23	RM	TM	3276

Scale(s)

1 : 100 @A2

Drawing number **Revision**

3276-SA-XX-XX-DR-A-0202

SMYTHEMAN ARCHITECTURAL

12 High Street, Tean,
Stoke-on-Trent
ST10 4DZ

T: +44 (0)1538 722097
E: mail@smytheman.co.uk
W: www.smytheman.co.uk

CIAT CHARTERED PRACTICE