

SECTION AS EXISTING

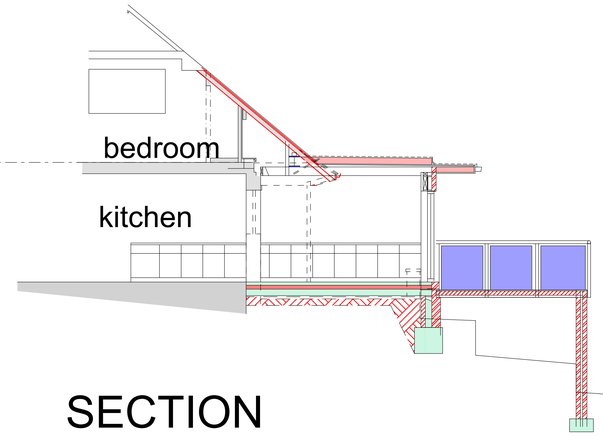

SECTION

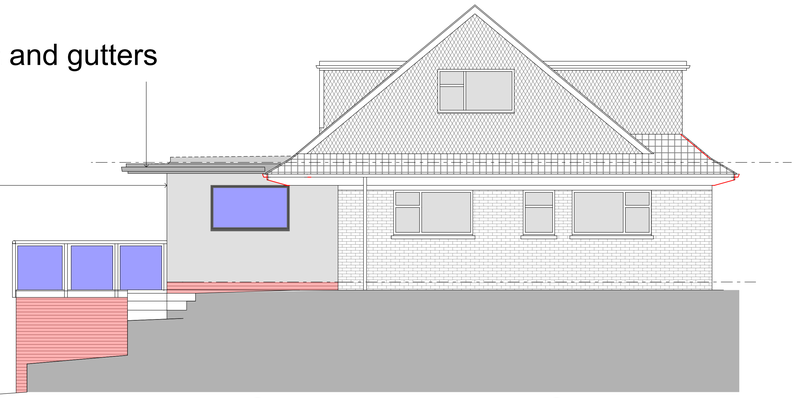

SIDE ELEVATION



SIDE ELEVATION

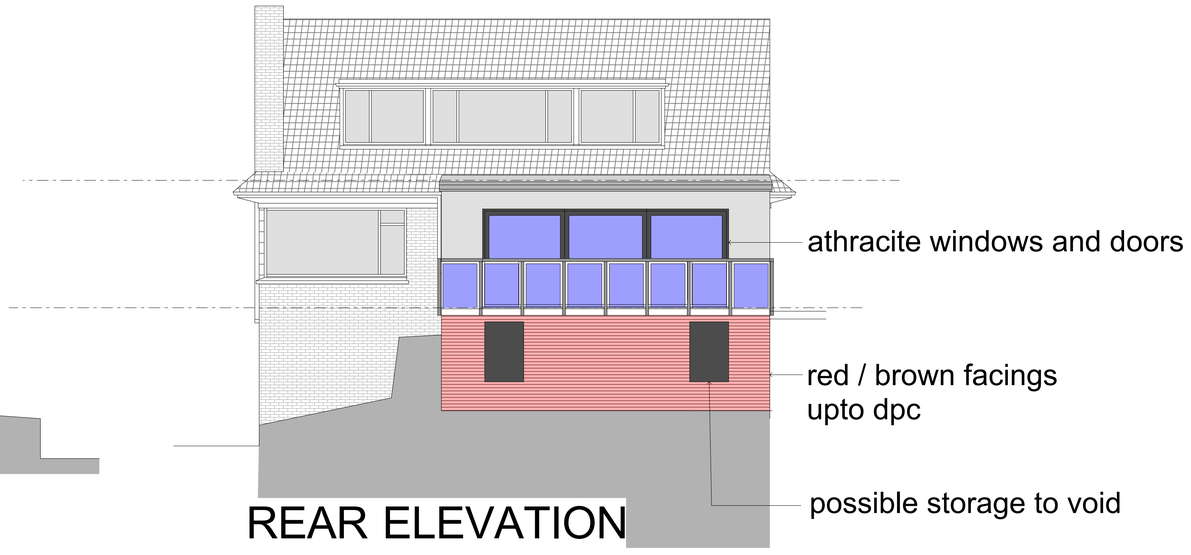

REAR ELEVATION

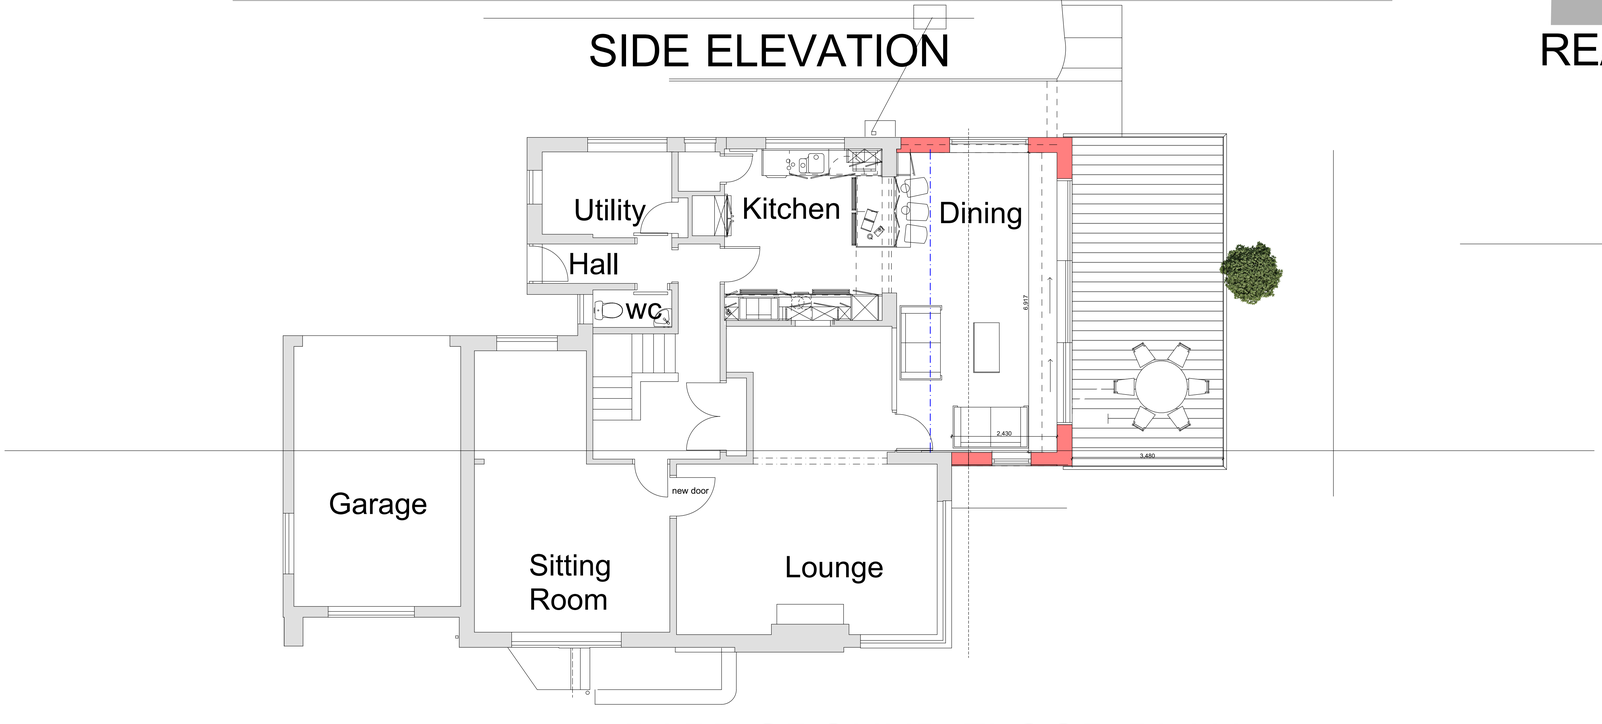

PART GROUND FLOOR PLAN

N

Rev:	Comment:	Date	By:

wood | goldstraw | yorath
ARCHITECTS QUANTITY SURVEYORS CDM CO-ORDINATORS
Churchill House, Regent Road, Stoke on Trent, ST1 3RH.
Tel: 01782 208600 Fax: 01782 208712 E-mail: info@woodgoldstraw.co.uk
www.woodgoldstraw.co.uk

Client.
MR AND MRS D BRUNT

Project.
PROPOSED EXTENSION TO EXISTING KITCHEN

Scale:	Issue Date:
1:50	25/07/2023
Sheet Size:	**Drawn:**
A0	

Title.
Plans, Elevations and Sections as Proposed.

0 1 2 3 4 5 6 7 8 9 10

Drawing Number:	Revison ID:
4906-01-02	

CAD file path:
X:\2 PROJECTS\4906 Mr and Mrs Brunt\4906-01 Proposed Kitchen Extension to Green Roofs\Design (Arch)\CAD\4906-01 sunrise as existing_r5.pln

Copyright, Wood Goldstraw Yorath LLP
Contractors are to check all dimensions on site and refer any discrepancies to the Architect immediately. This drawing has been prepared for planning purposes only and to the best of our knowledge the original digital document is accurate at the stated scale. However, we cannot accept liability for the accuracy of third party data (eg mapping), topographical survey information, etc) used in the production of this document which we have relied upon in good faith. Any dimensions are noted