

Copyright of this drawing is vested in the Architect and it must not be copied or reproduced without consent. All contractors must visit the site and be responsible for taking and checking all dimensions relative to their work. Hewitt&Carr Architects Ltd are to be advised of any variation between drawings and site conditions.
THIS DRAWING IS FOR PLANNING PURPOSES ONLY AND CLIENTS/CONTRACTORS ARE ADVISED TO CLARIFY DIMENSIONS WITH THE ARCHITECT PRIOR TO SETTING OUT.

Rev.	Drawn	Comments	Date

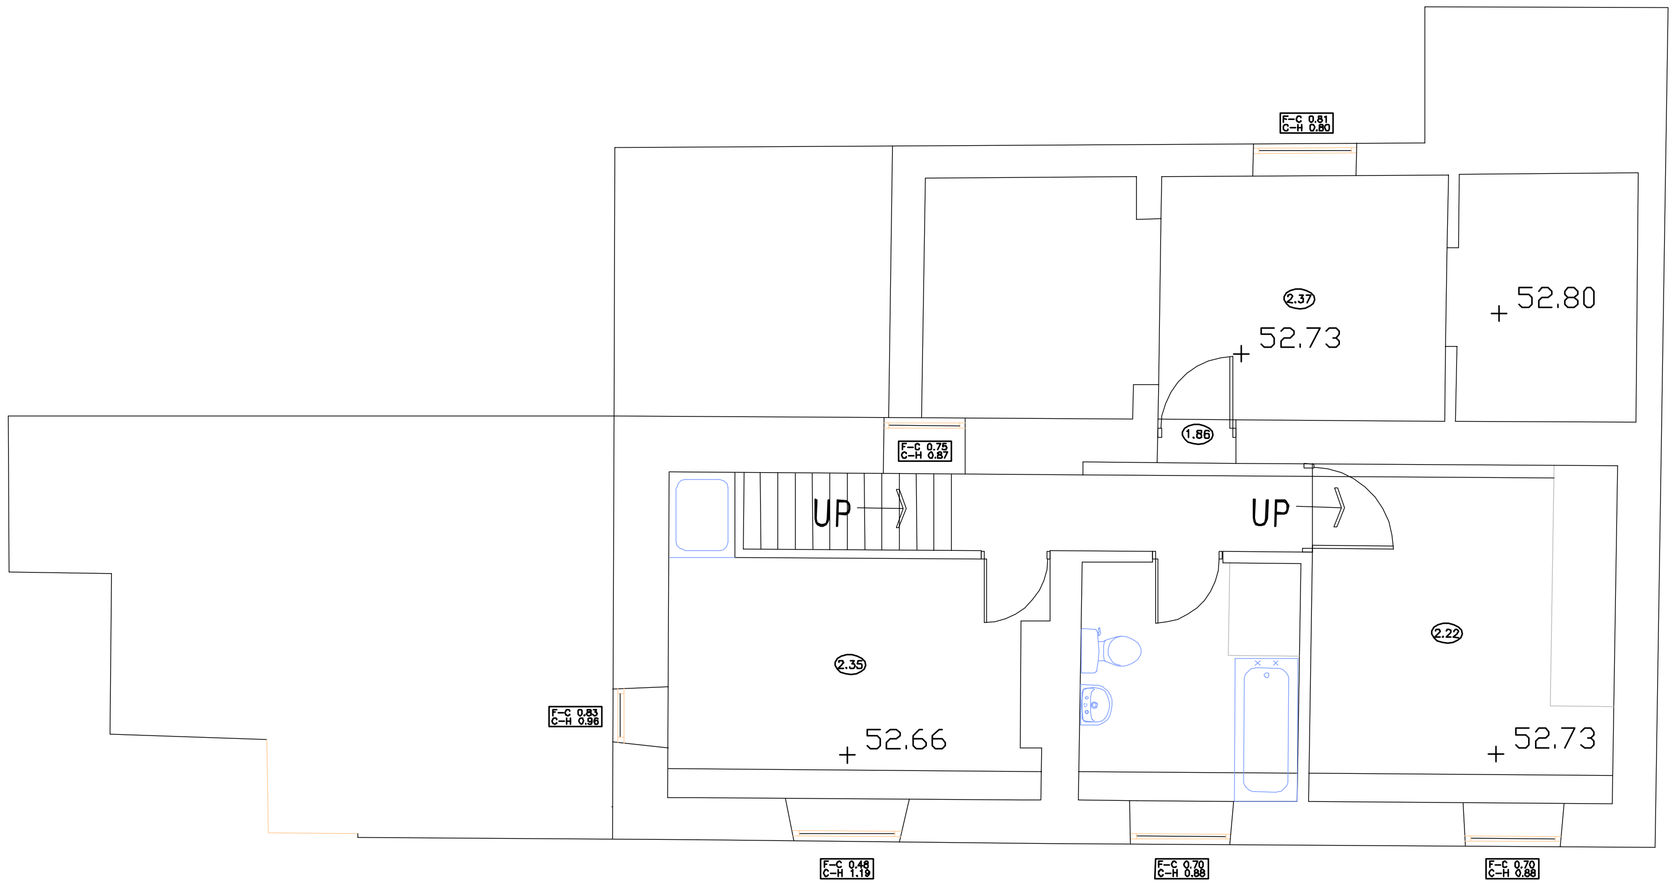

FIRST FLOOR PLAN 1:50

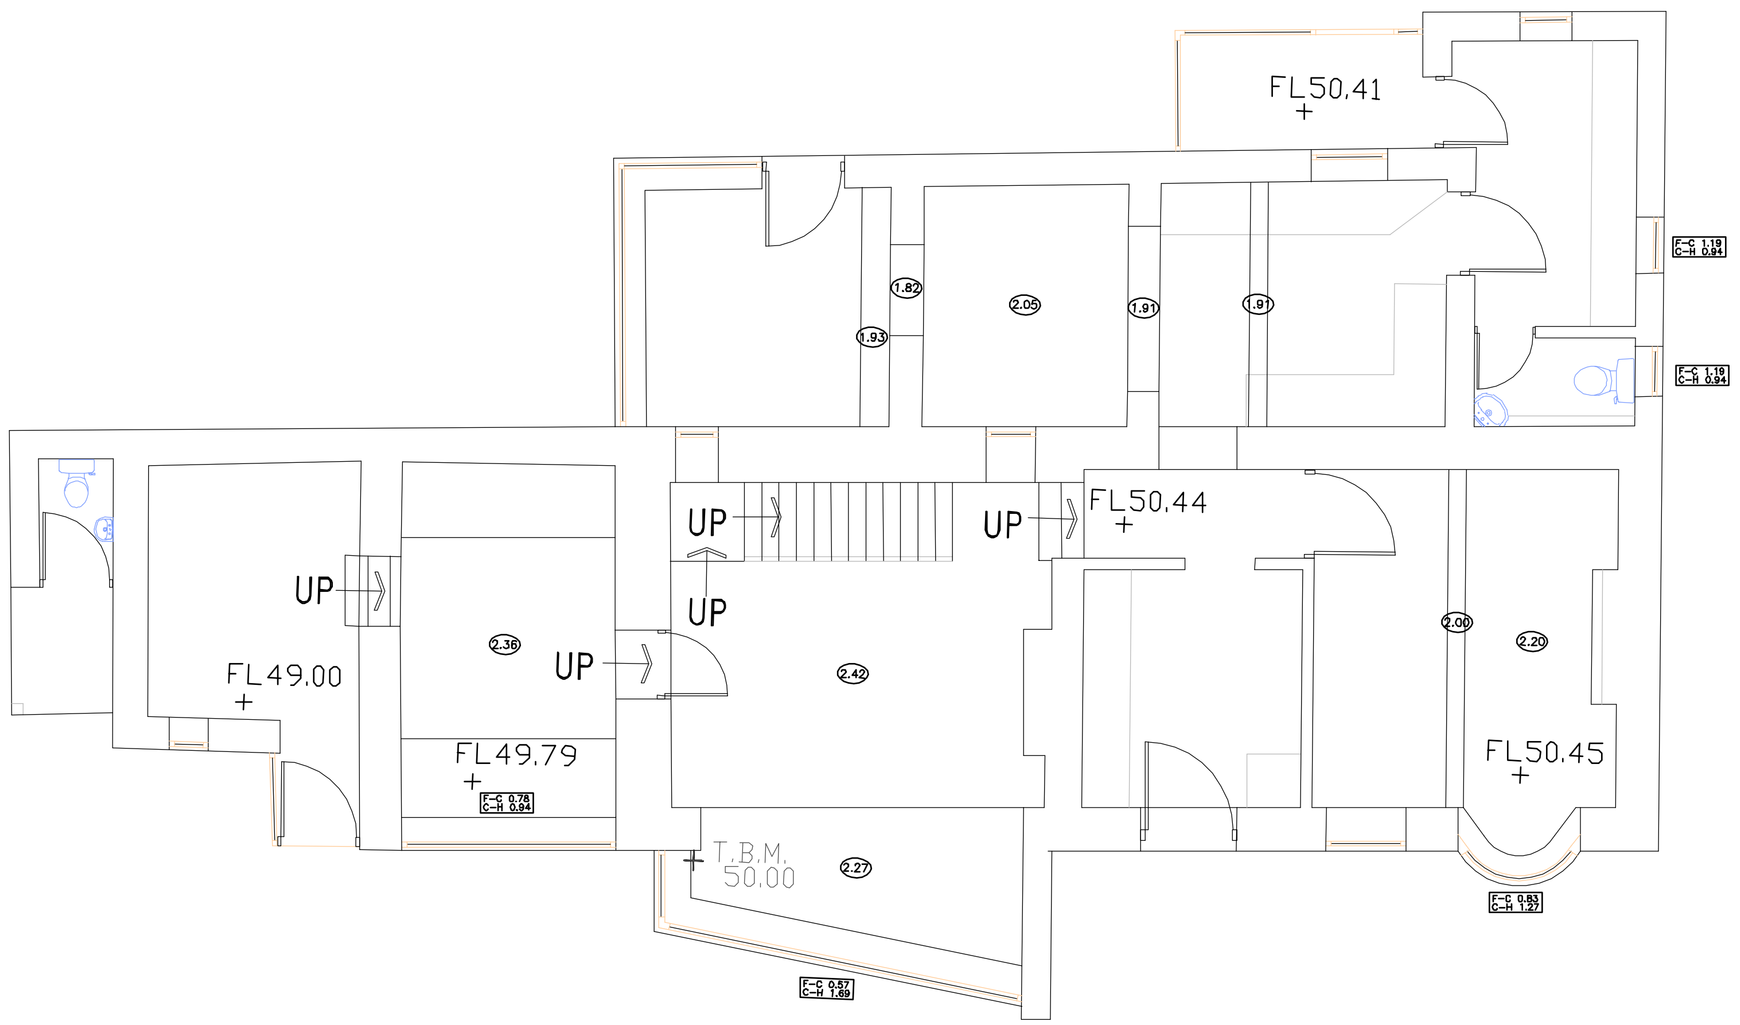


GROUND FLOOR PLAN 1:50




SOUTH ELEVATION 1:100




NORTH ELEVATION 1:100

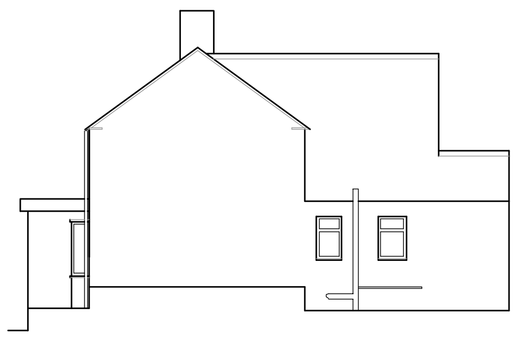


EAST ELEVATION 1:100

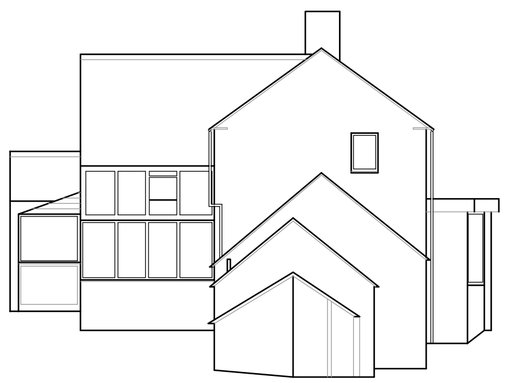

WEST ELEVATION 1:100

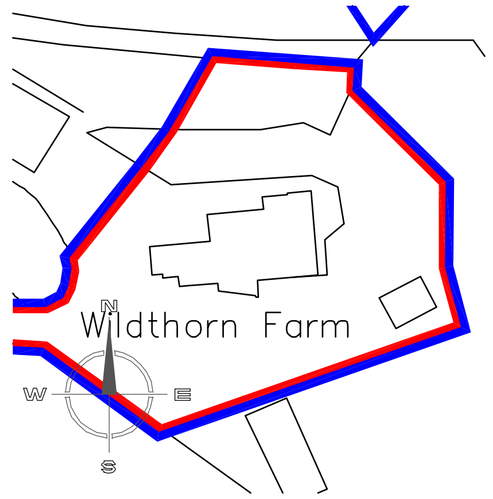

SITE LAYOUT PLAN 1:500

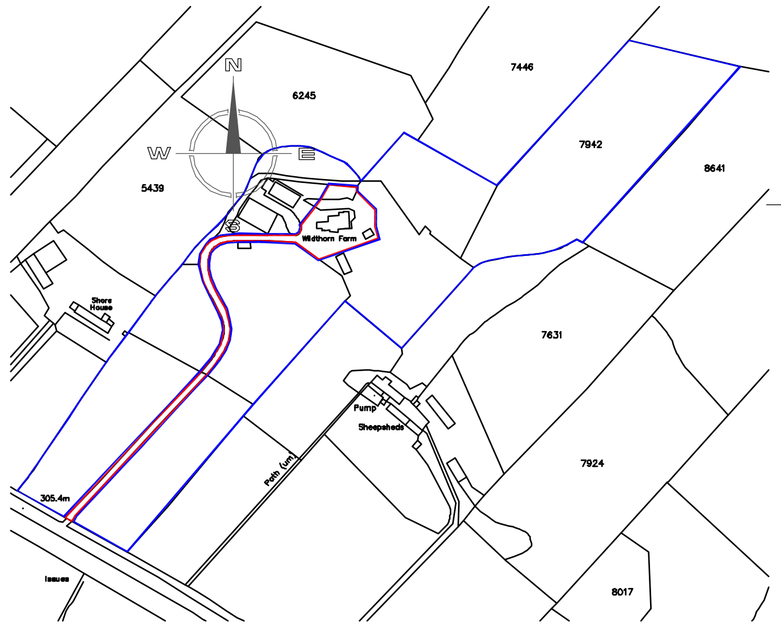

SITE LOCATION PLAN 1:2500

1:50
1m 0 1m 2m 3m 4m 5m

1:100
2m 0 2m 4m 6m 8m 10m

1:500
10m 0 10m 20m 30m 40m 50m

1:2500
50m 0 50m 100m 150m 200m 250m

Hewitt&Carr Architects
A: Daisybank House | 17-19 Leek Road | Cheadle | ST10 1JE
T: 01538 756888
E: enquiries@hcarchitects.co.uk
W: www.hcarchitects.co.uk

Client
Hewitt and Carr Developments

Project
Proposed extensions and Alterations to Wild Thorn Farm

Title
PLANS AND ELEVATIONS AS EXISTING

Status

Date June 2023 Drawn

Scale @A1 AS NOTED Checked

Project No. Drawing No.
01302 AL(0)01 Rev

File Ref: H:\EF