Copyright of this drawing is vested in the Architect and it must not be copied or reproduced without consent. All contractors must visit the site and be responsible for taking and checking all dimensions relative to their work. Hewitt&Carr Architects Ltd are to be advised of any variation between drawings and site conditions.
THIS DRAWING IS FOR PLANNING PURPOSES ONLY AND CLIENTS/CONTRACTORS ARE ADVISED TO CLARIFY DIMENSIONS WITH THE ARCHITECT PRIOR TO SETTING OUT.

Rev.	Drawn	Comments	Date

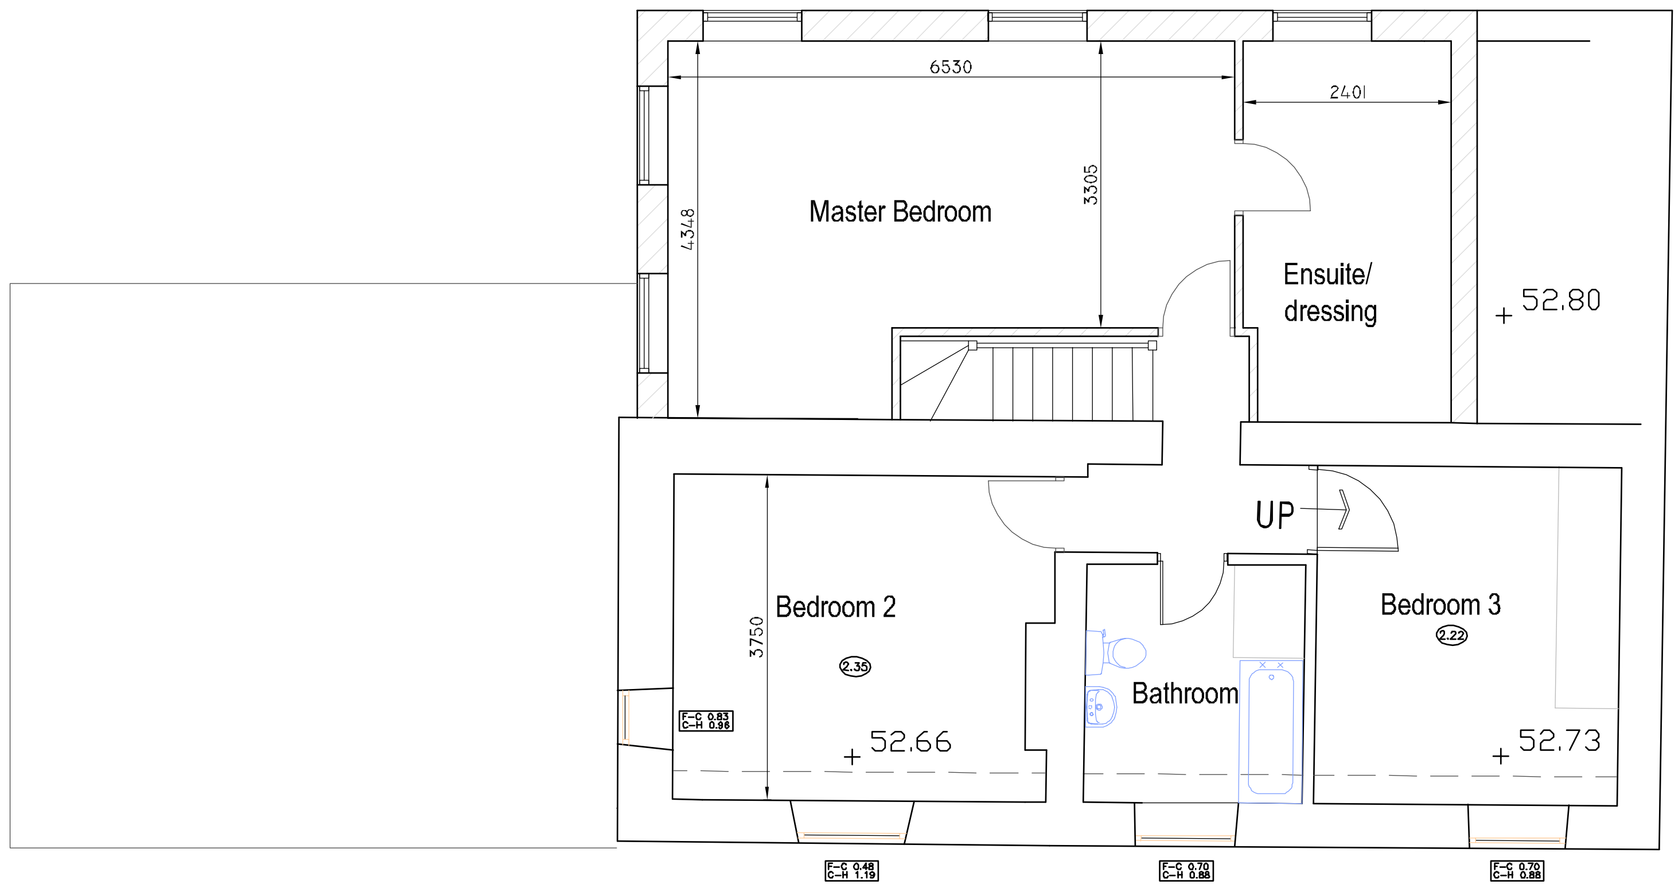

FIRST FLOOR PLAN 1:50

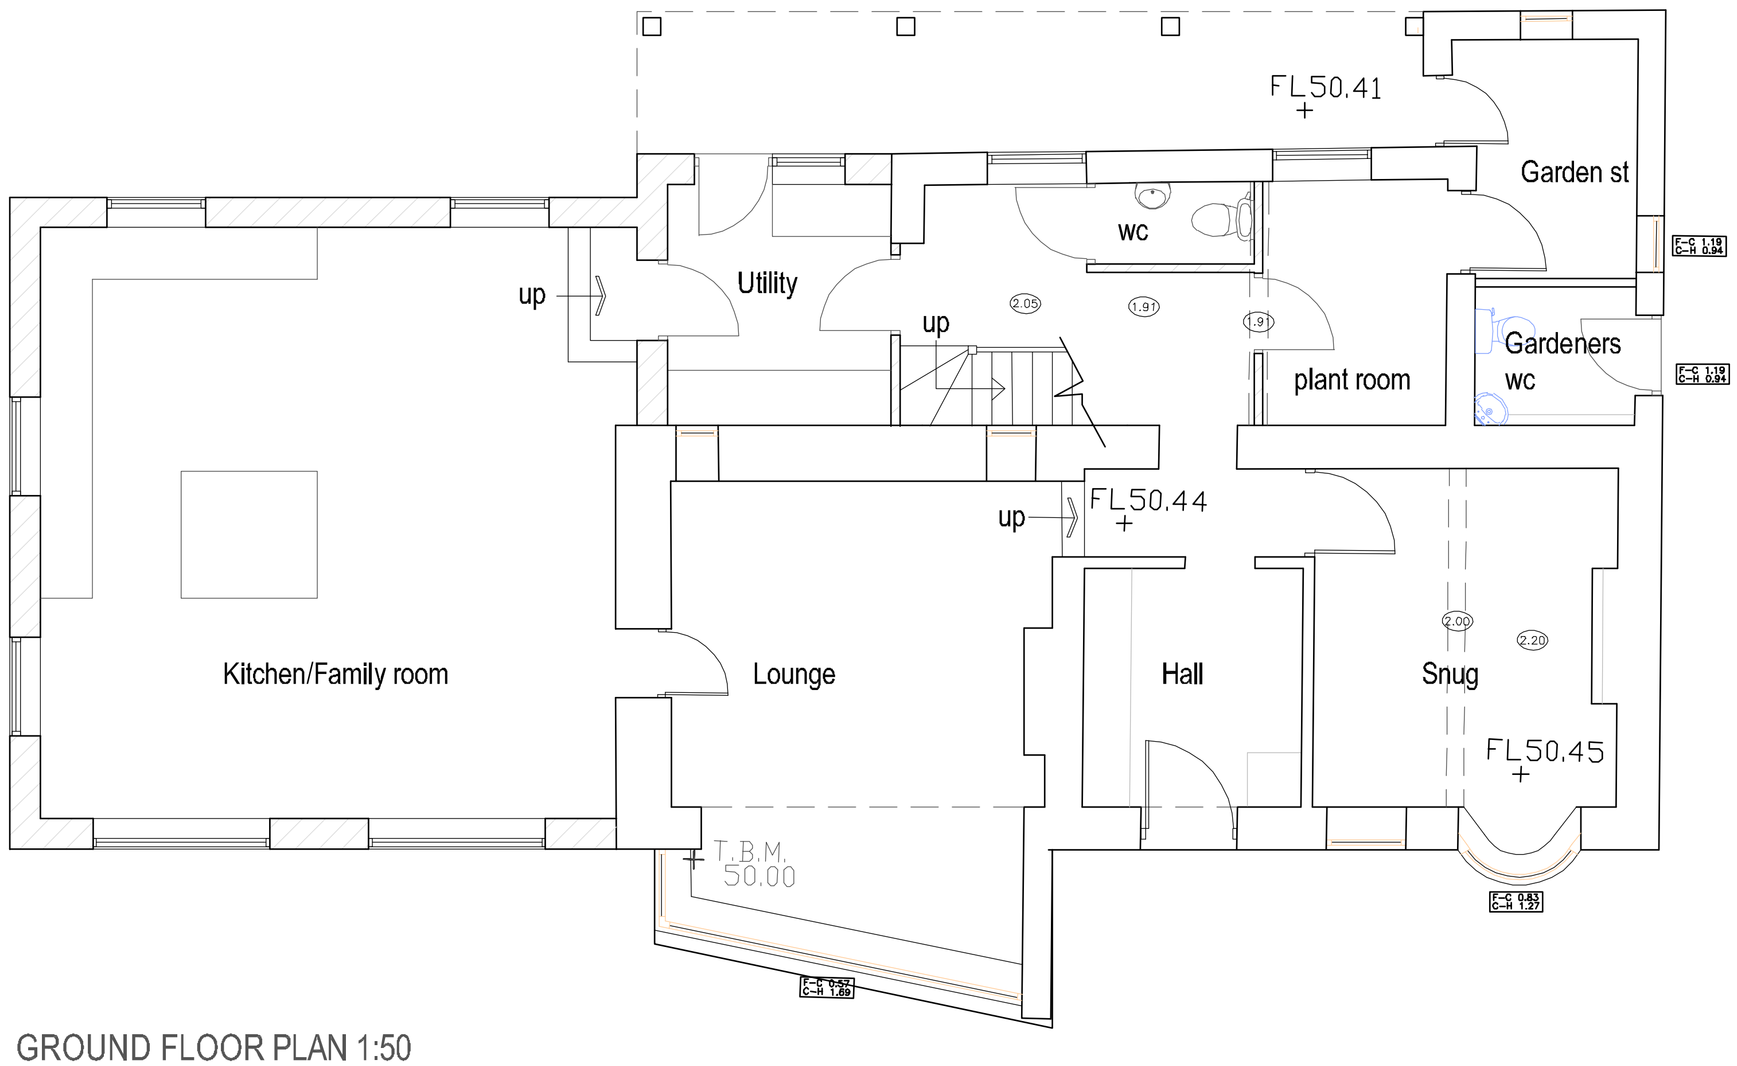

GROUND FLOOR PLAN 1:50



SOUTH ELEVATION 1:100



NORTH ELEVATION 1:100

Ordnance Survey © Crown copyright 2023 All rights reserved. Licence number 100051789

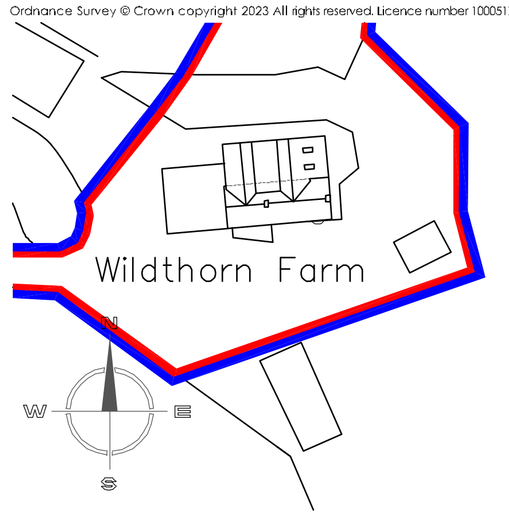

SITE LAYOUT PLAN 1:500



EAST ELEVATION 1:100

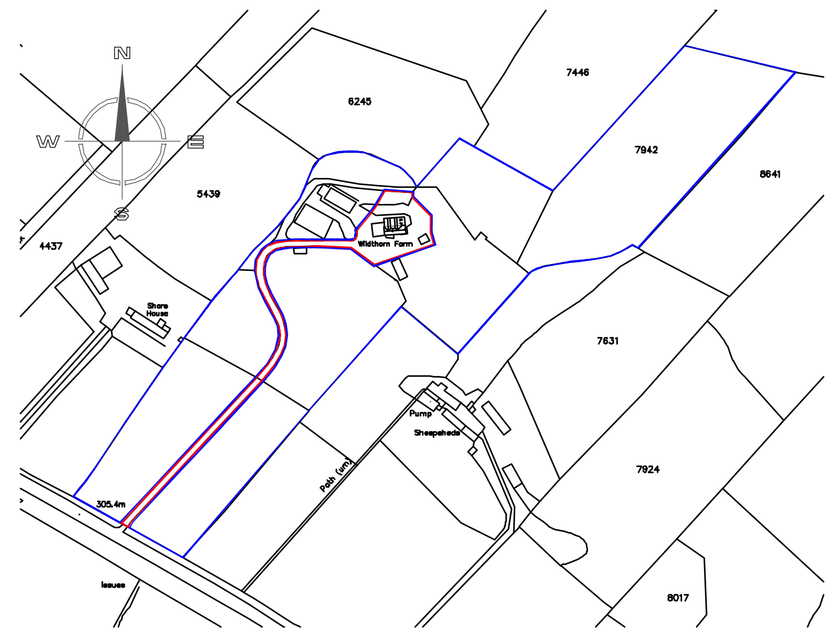

SITE LOCATION PLAN 1:2500

1:2500
50m 0 50m 100m 150m 200m 250m

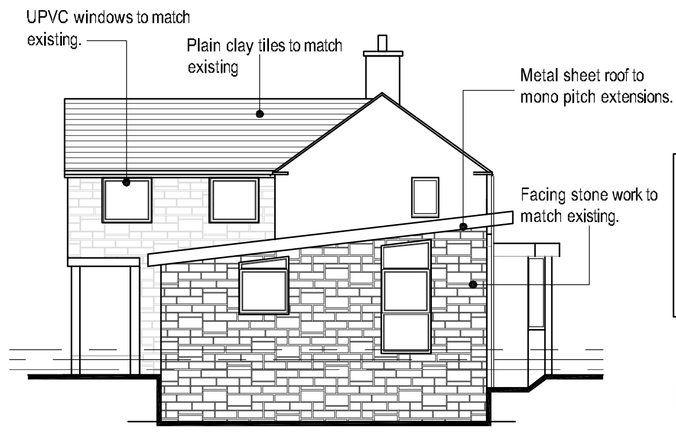

WEST ELEVATION 1:100

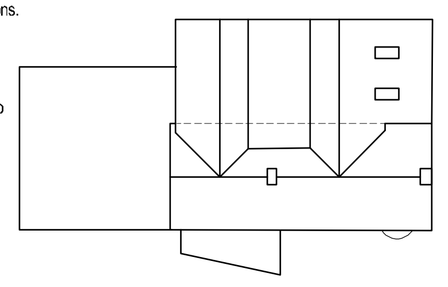

ROOF PLAN 1:200

1:50
1m 0 1m 2m 3m 4m 5m

1:100
2m 0 2m 4m 6m 8m 10m

1:200
4m 0 4m 8m 12m 16m 20m

1:500
10m 0 10m 20m 30m 40m 50m

Hewitt&Carr Architects
A: Dairybank House | 17-19 Leek Road | Cheadle | ST10 1JE
T: 01538 756888
E: enquiries@hcarchitects.co.uk
W: www.hcarchitects.co.uk

Client
Hewitt and Carr Developments

Project
Proposed extensions and Alterations
to Wild Thorn Farm

Title
PLANS AND ELEVATIONS AS PROPOSED

Status

Date June 2023
Scale @A1 AS NOTED

Drawn MJC
Checked

Project No Drawing No.
01302 AL(0)03

Rev A

File Ref: H:\RSF