
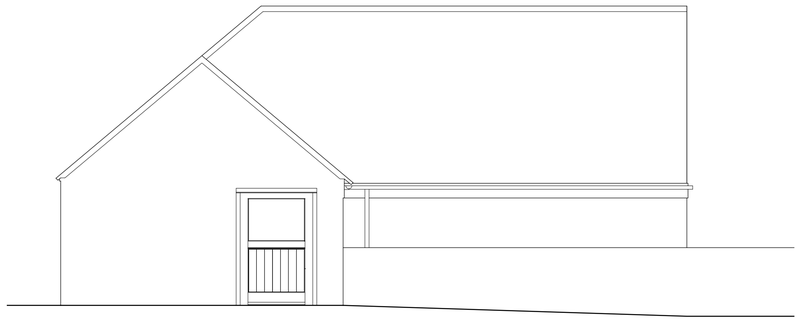



Proposed North Elevation

Scale 1 : 50

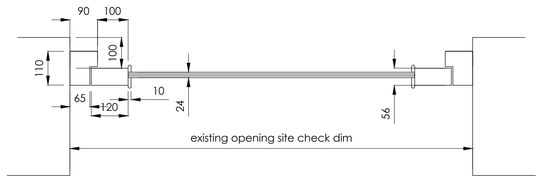

STABLE DOOR - Plan View


Scale 1 : 10

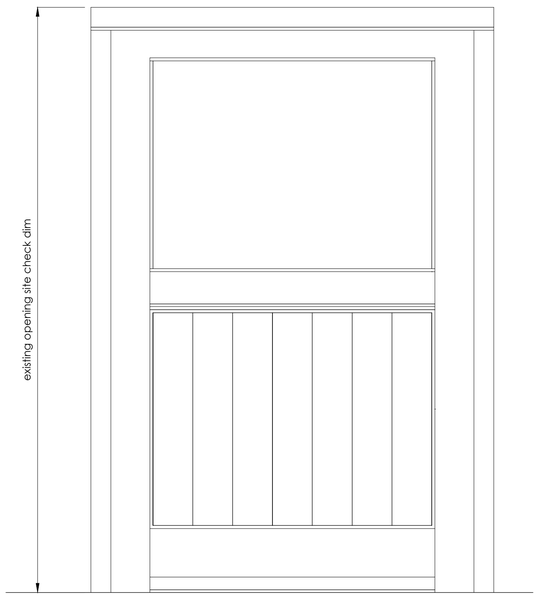

STABLE DOOR - Elevation

Scale 1 : 10

Door to be finished externally in painted timber the colour of which must be agreed in writing with the Local Planning Authority

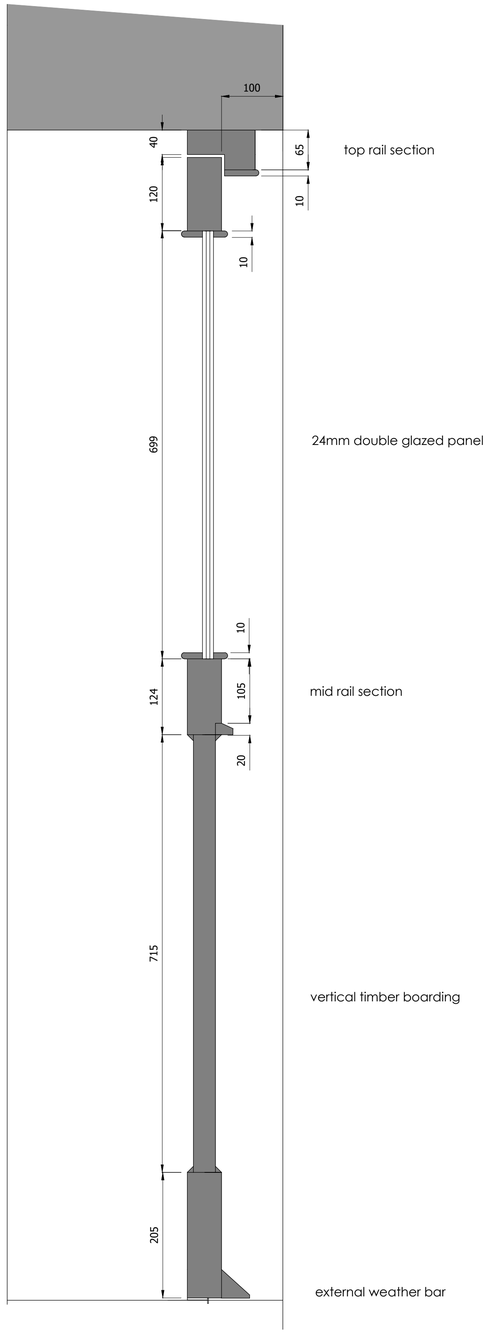

STABLE DOOR - Section

Scale 1 : 5

PLANNING PURPOSES ONLY.

Notes:

1) The contractor to confirm details of the existing structure are correct prior to commencement of any works. if there are any discrepancies please contact us.

2) Soakaways are to be a minimum of 5.0m away from any building and 10.0m away from any water course.

3) All drainage details are indicative and should there be any discrepancies, please contact us to review or agree with the building control officer.

4) Contractor to locate the position of any existing services prior to excavation.

5) In any project in which a Party Wall Agreement is required, it is the contractor/ client responsibility.

Rev.	Revision Description	Drn			Date

Rees Construction Management

Address: 60 Carter Street, Uttoxeter, Staff, ST14 8EU.
Tel: 01889 227127

Client:

Ms Kelsall
The Old Orchard, Castle Hill Road
Alton, ST10 4AJ

Title:

Joinery Details of Immitation Stable Door

Drawn by:	Date:	Index No.:
LT	August 2023	

Scales:

As Shown, Paper Size A1

Drawing No:	Revision
RC0021-010	P0