02 PROPOSED PLAN

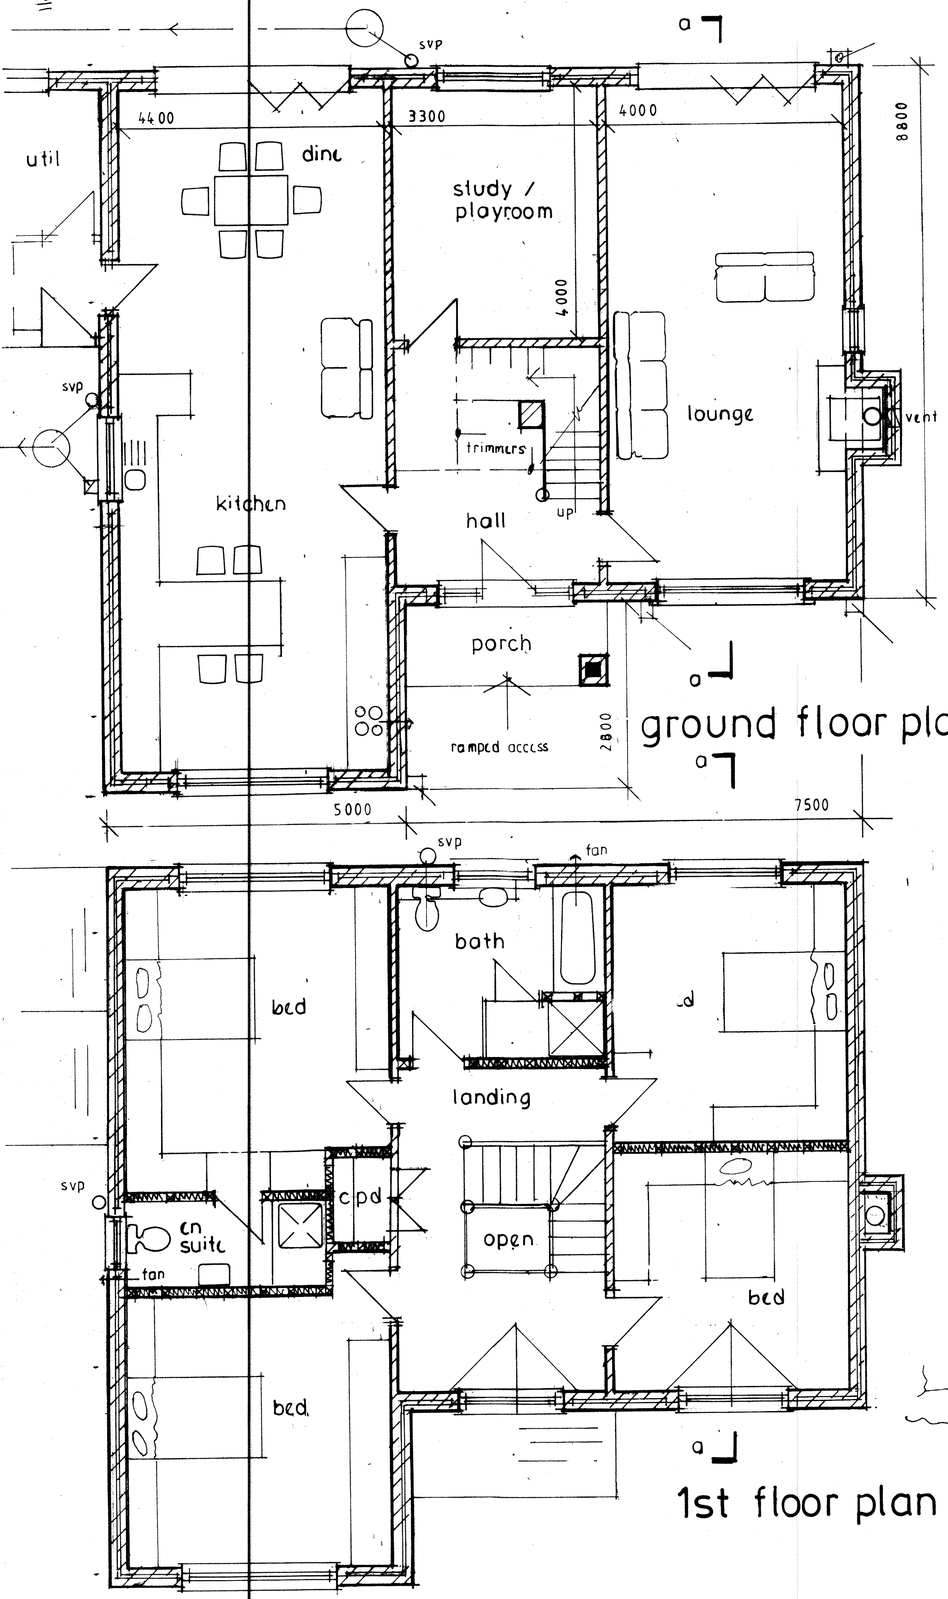

ground floor plan

1st floor plan



front elevation



rear elevation

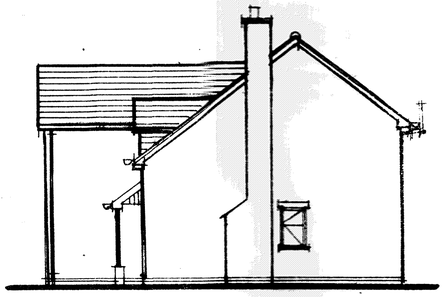

side elevation

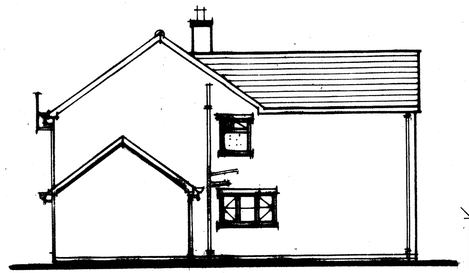

side elevation

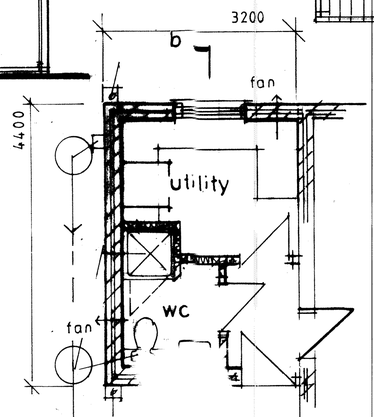

SINGLE STOREY-SIDE ATTACHMENT PLAN.

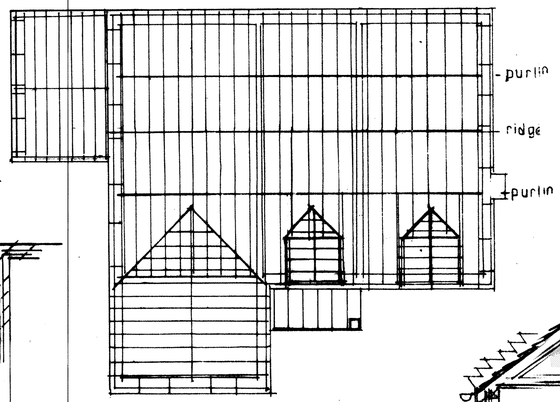

roof plan
1:100

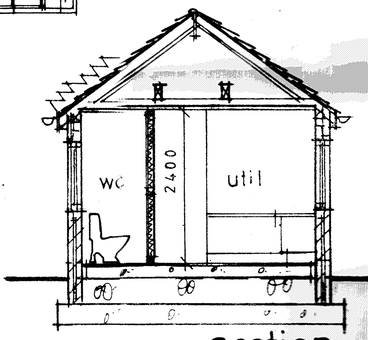

section b-b

proposed replacement dwelling at 'launders bank farm', eaves lane, bucknall, s.o.t.

scales
1:50 0 1 2 3 4 5
1:100 1 2 3 4 5 6 7 8 9 metres

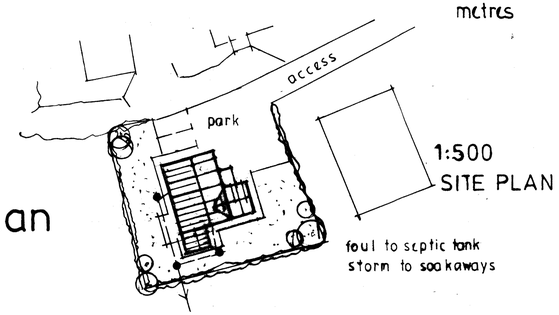

1:500
SITE PLAN

foul to septic tank
storm to soakaways

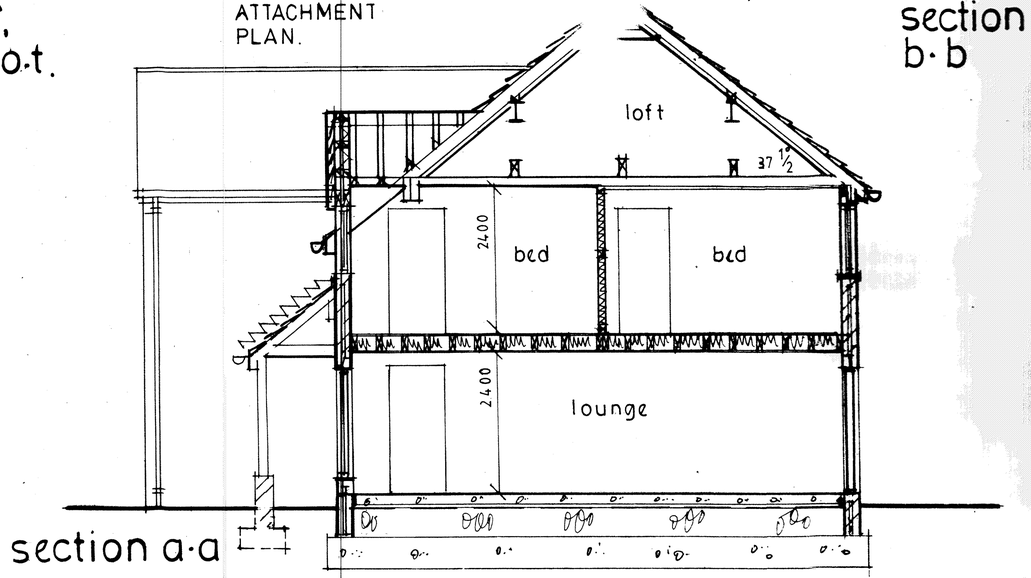

section a-a