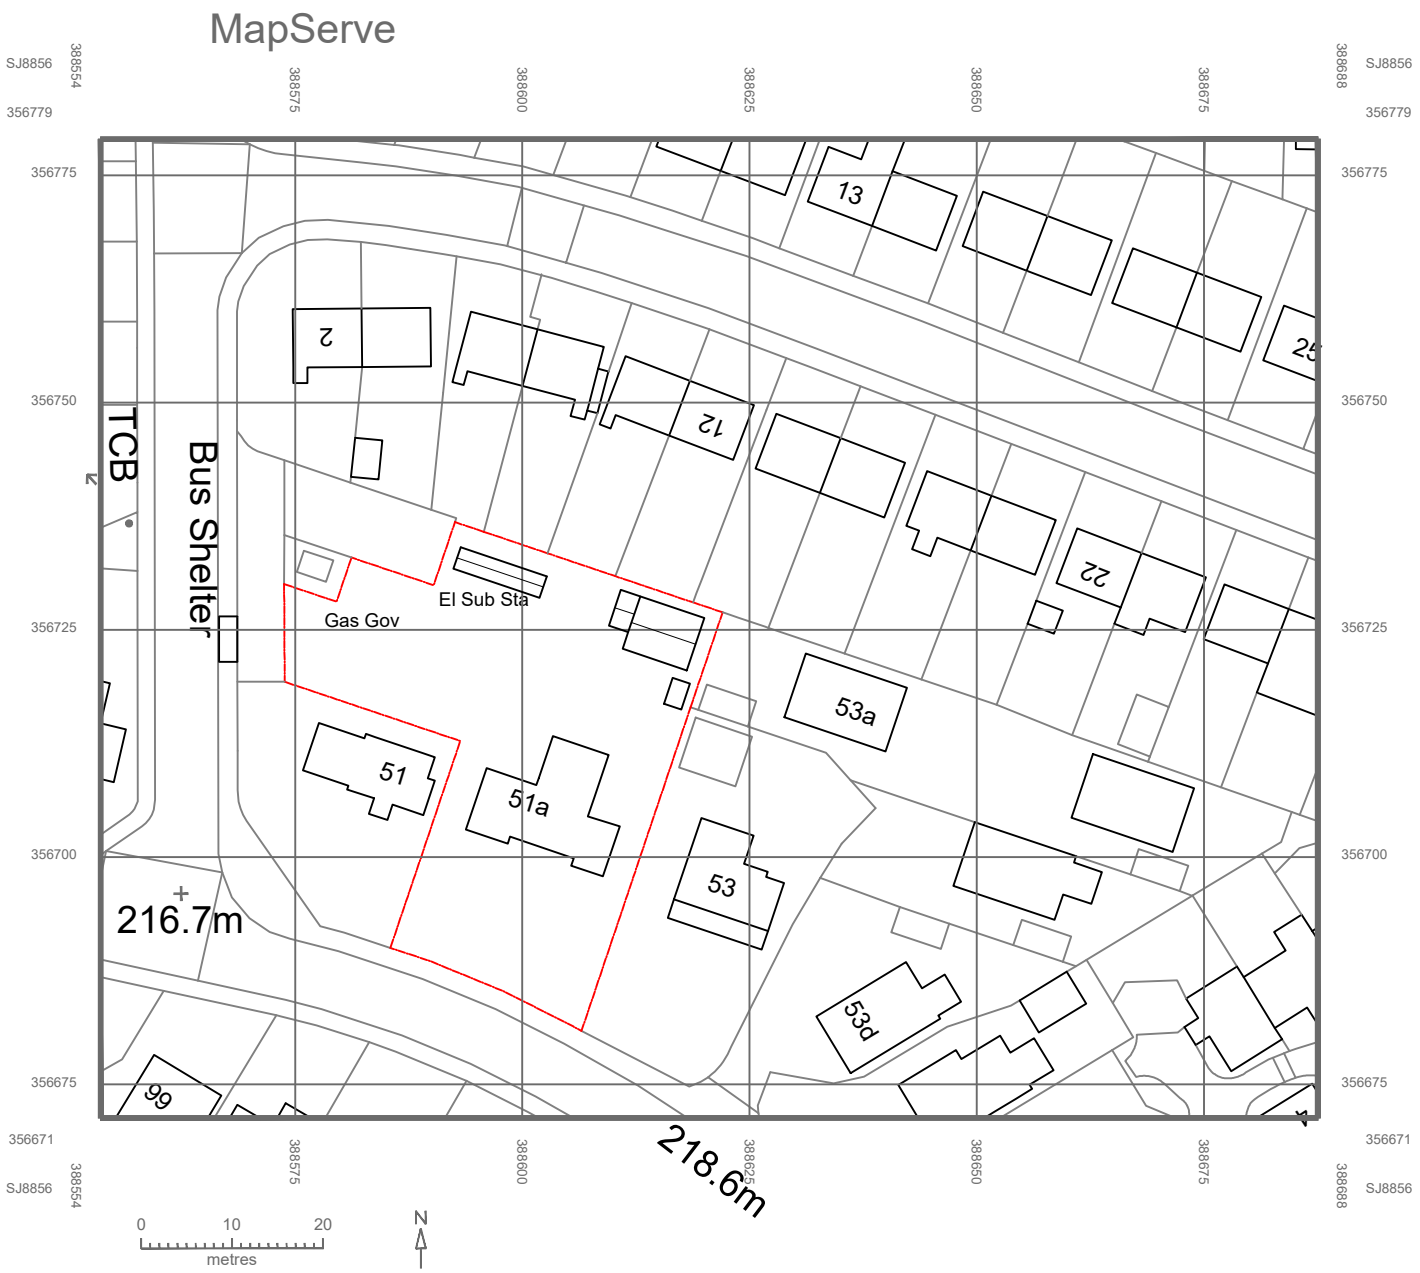

Metres
10 20 30 40 50 60 70 80 90 100

SCALE 1:1250

N

NOTES

.	.	.

ADDED VALUE ARCHITECTURE

Registered Office:
Added Value Architecture Ltd.
25 Lawton Street, Congleton,
Cheshire, CW12 4AB

Company No: 11124740
e. architect@ava-ltd.com
t. 01260 400 150
www.ava-ltd.com

51b Park Lane,

Knypersley, Staffordshire, ST8 7AS
For Mr. Ward

Site Location Plan

Scale:	1:1250 @A4	
Date:	July 2023	
Ref:	230206(OS)001	revision -