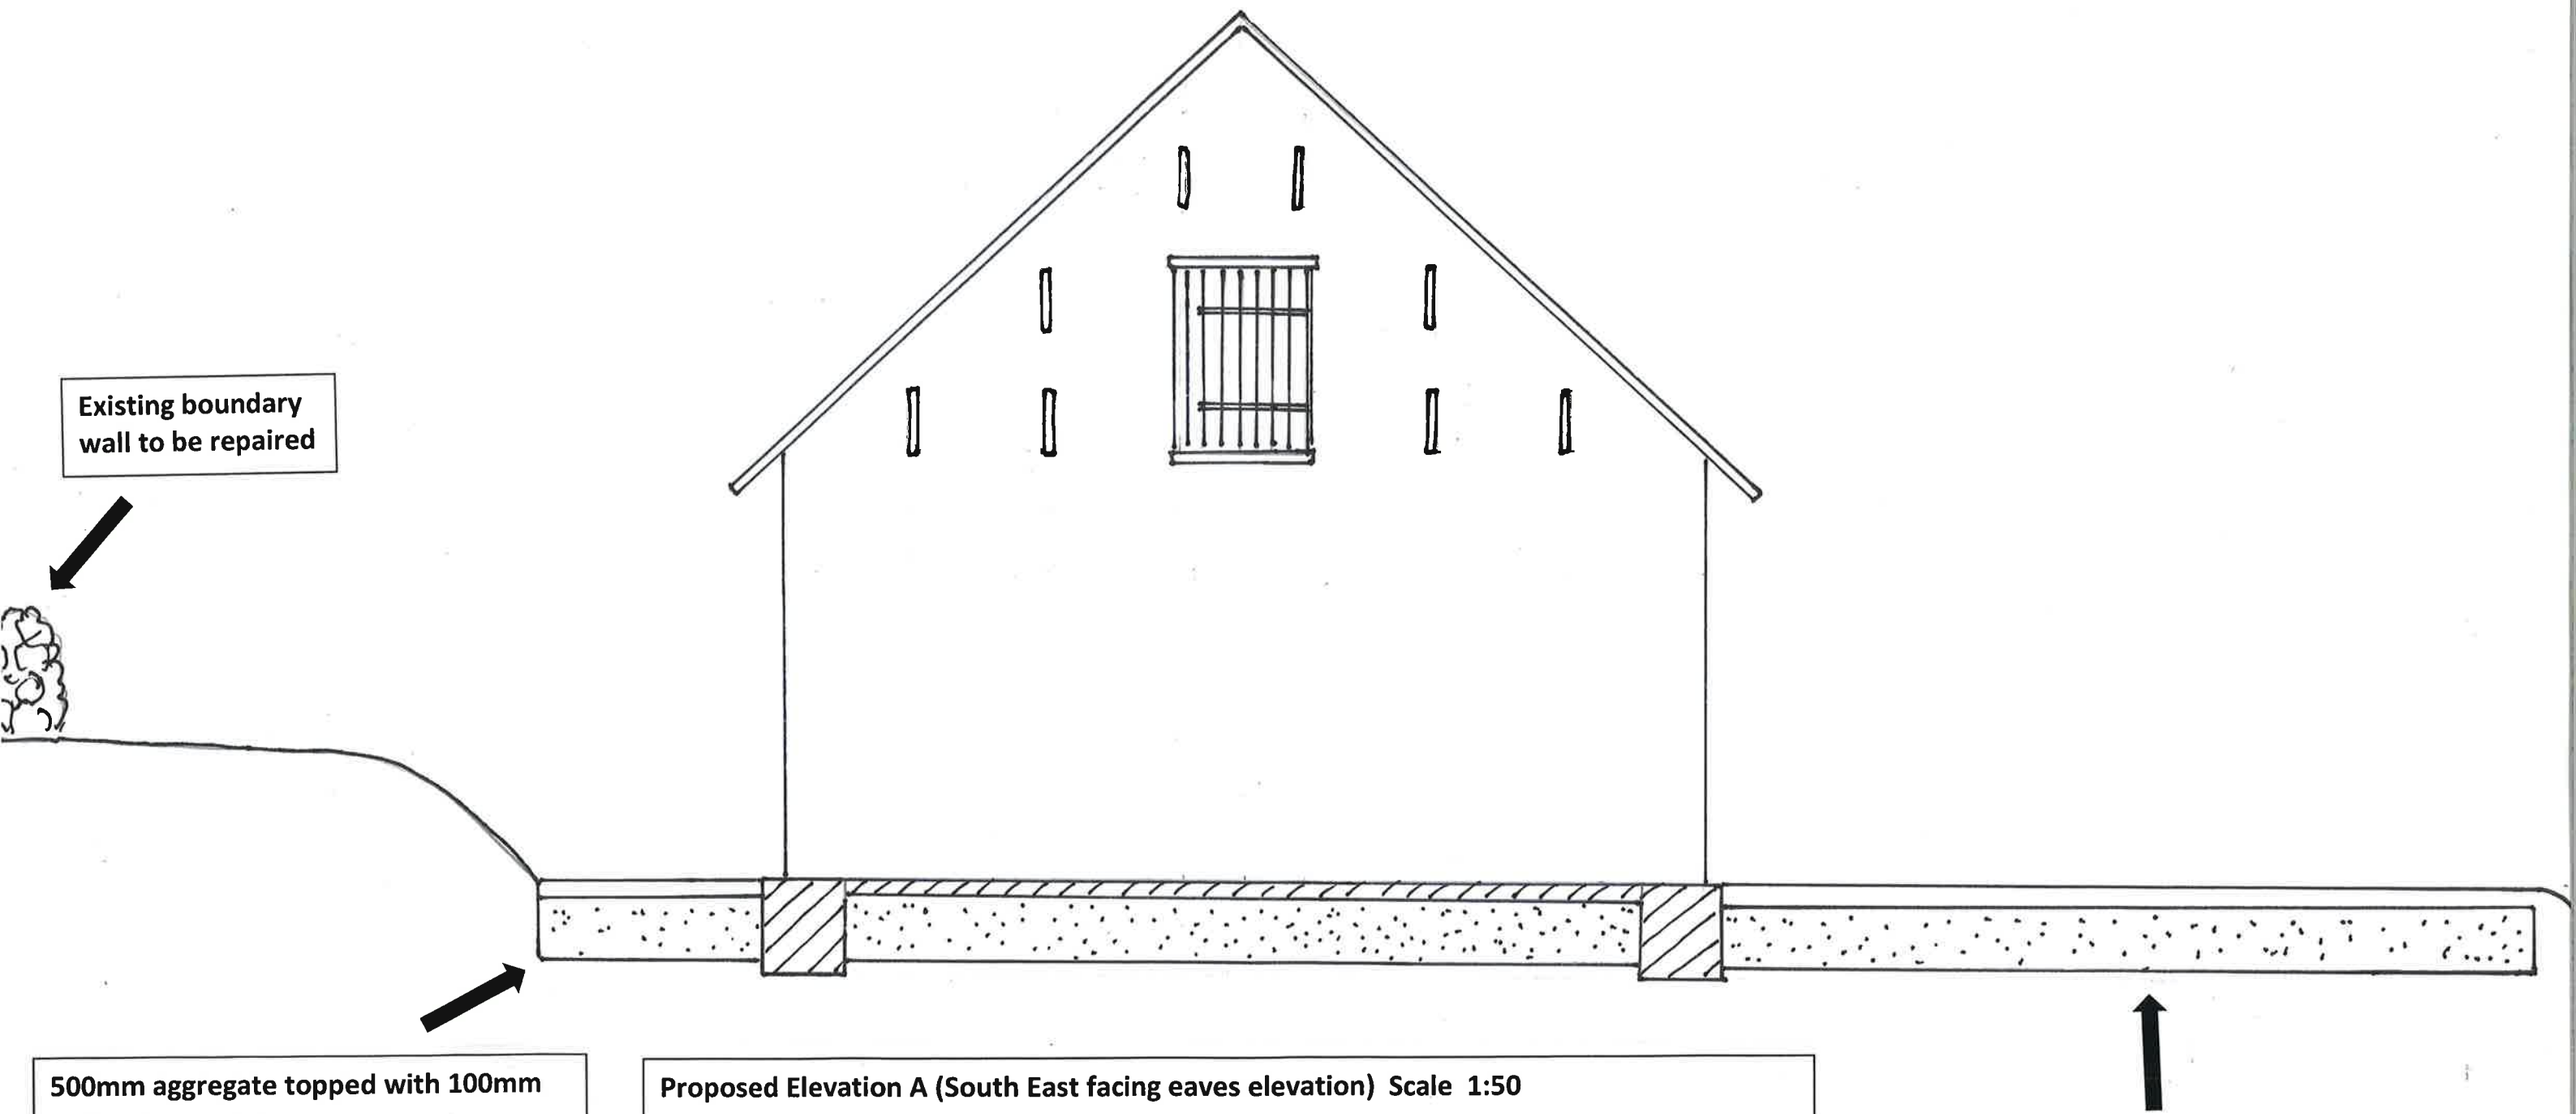

Proposed Elevation A (South East facing eaves elevation) Scale 1:50

Block work walls faced in local sandstone to match existing field wall. Roof in reclaimed plain traditional tiles with open eaves and soffit to encourage wildlife. Hay loft access with plain wooden plank door. Traditional style, ventilation slots.

Foundations and floor in C35 concrete over aggregate infill