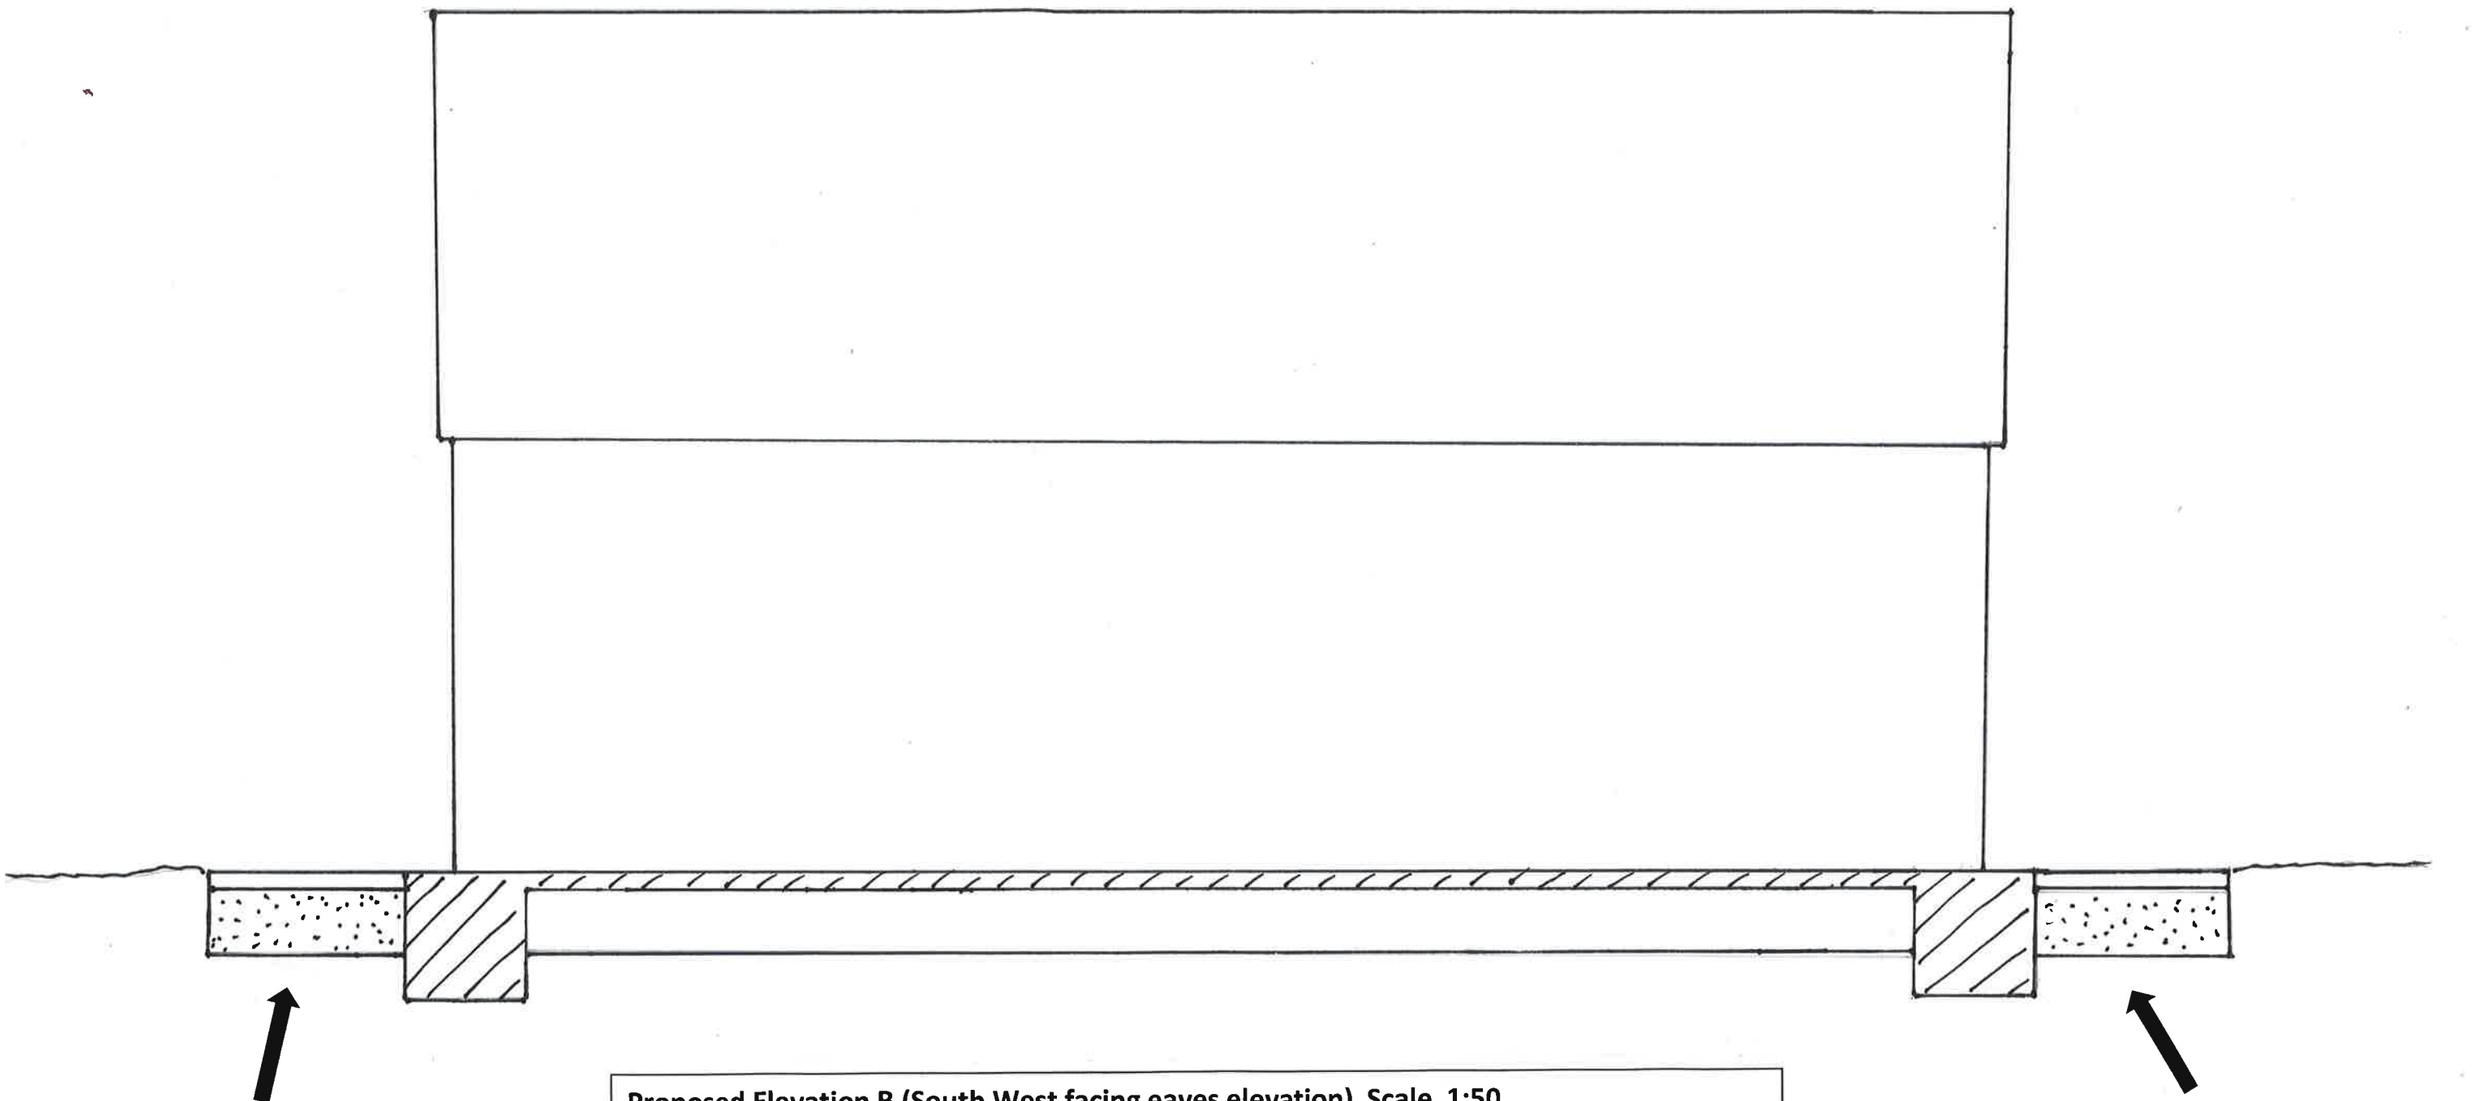

500mm aggregate topped with 100mm soil and reseeded to grass

Proposed Elevation B (South West facing eaves elevation) Scale 1:50

Block work walls faced in local sandstone to match existing field wall. Roof in reclaimed plain traditional tiles with open eaves and soffit to encourage wildlife. Foundations and floor in C35 concrete over aggregate infill

500mm aggregate topped with 100mm soil and reseeded to grass

Dimensions:
7.0m floor to roof ridge,
12.5m gable wall to gable wall,
3.5m floor to eaves.