

West Elevation Scale 1:100 @ A1



East Elevation Scale 1:100 @ A1



North Elevation Scale 1:100 @ A1



South Elevation Scale 1:100 @ A1

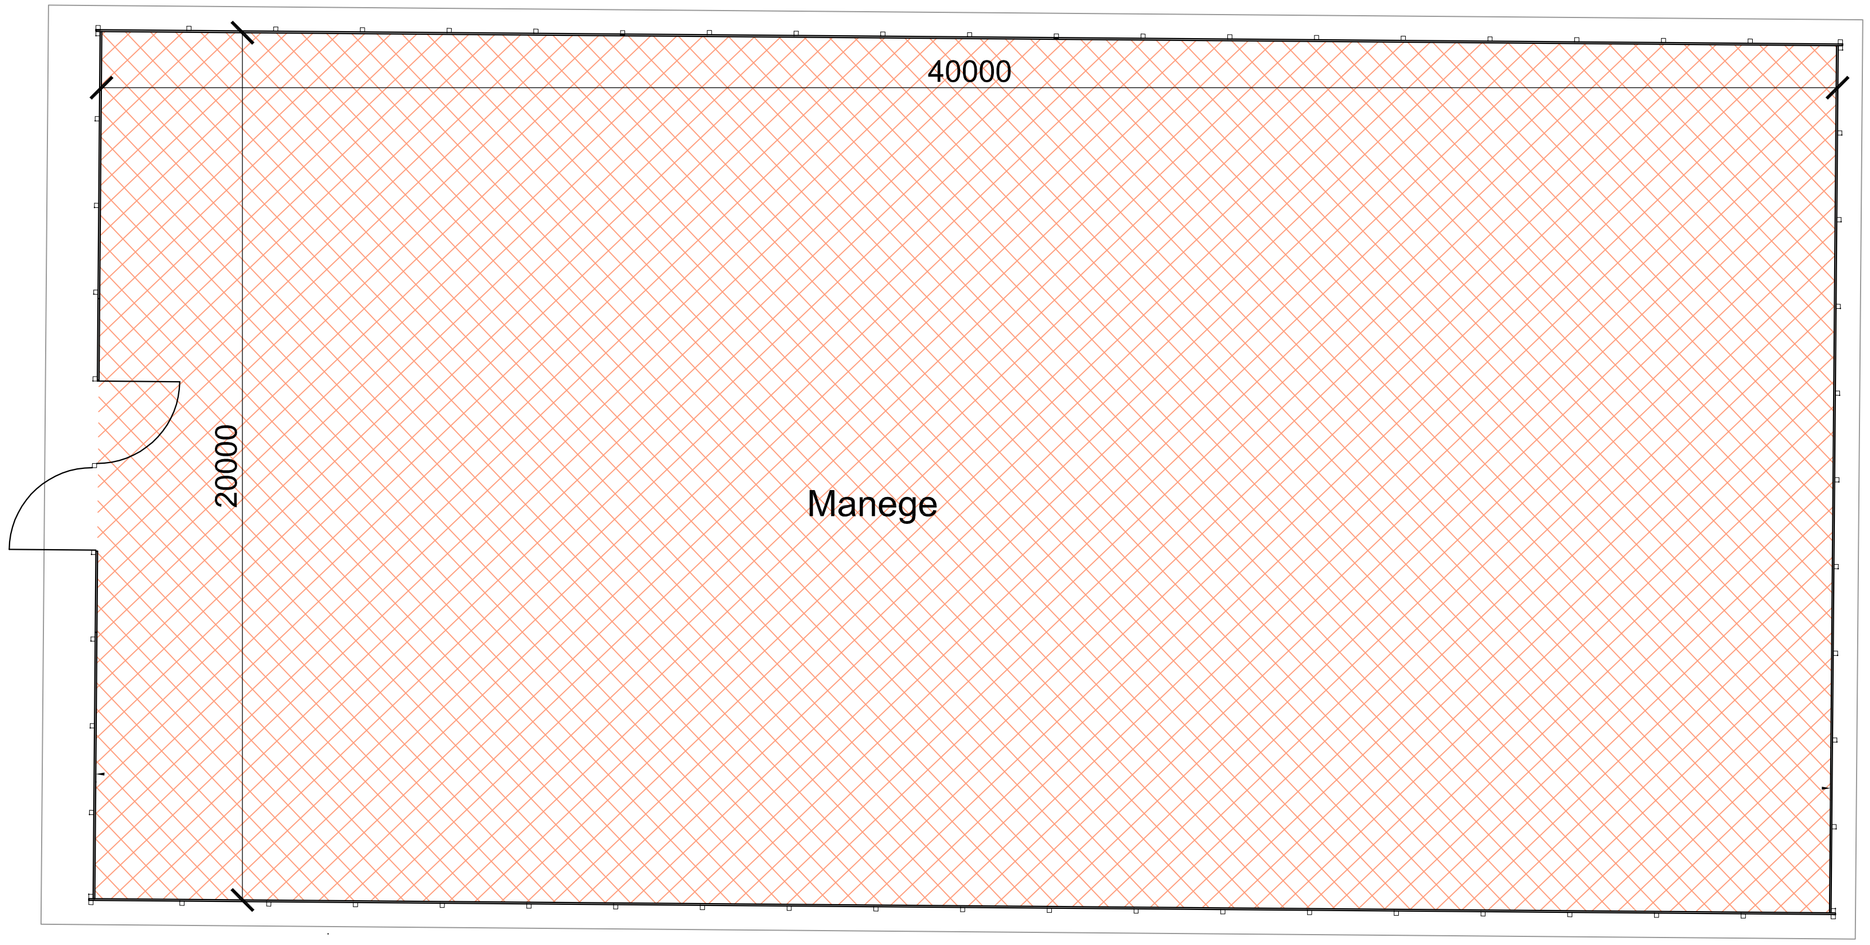

Plan scale 1:100 @ A1

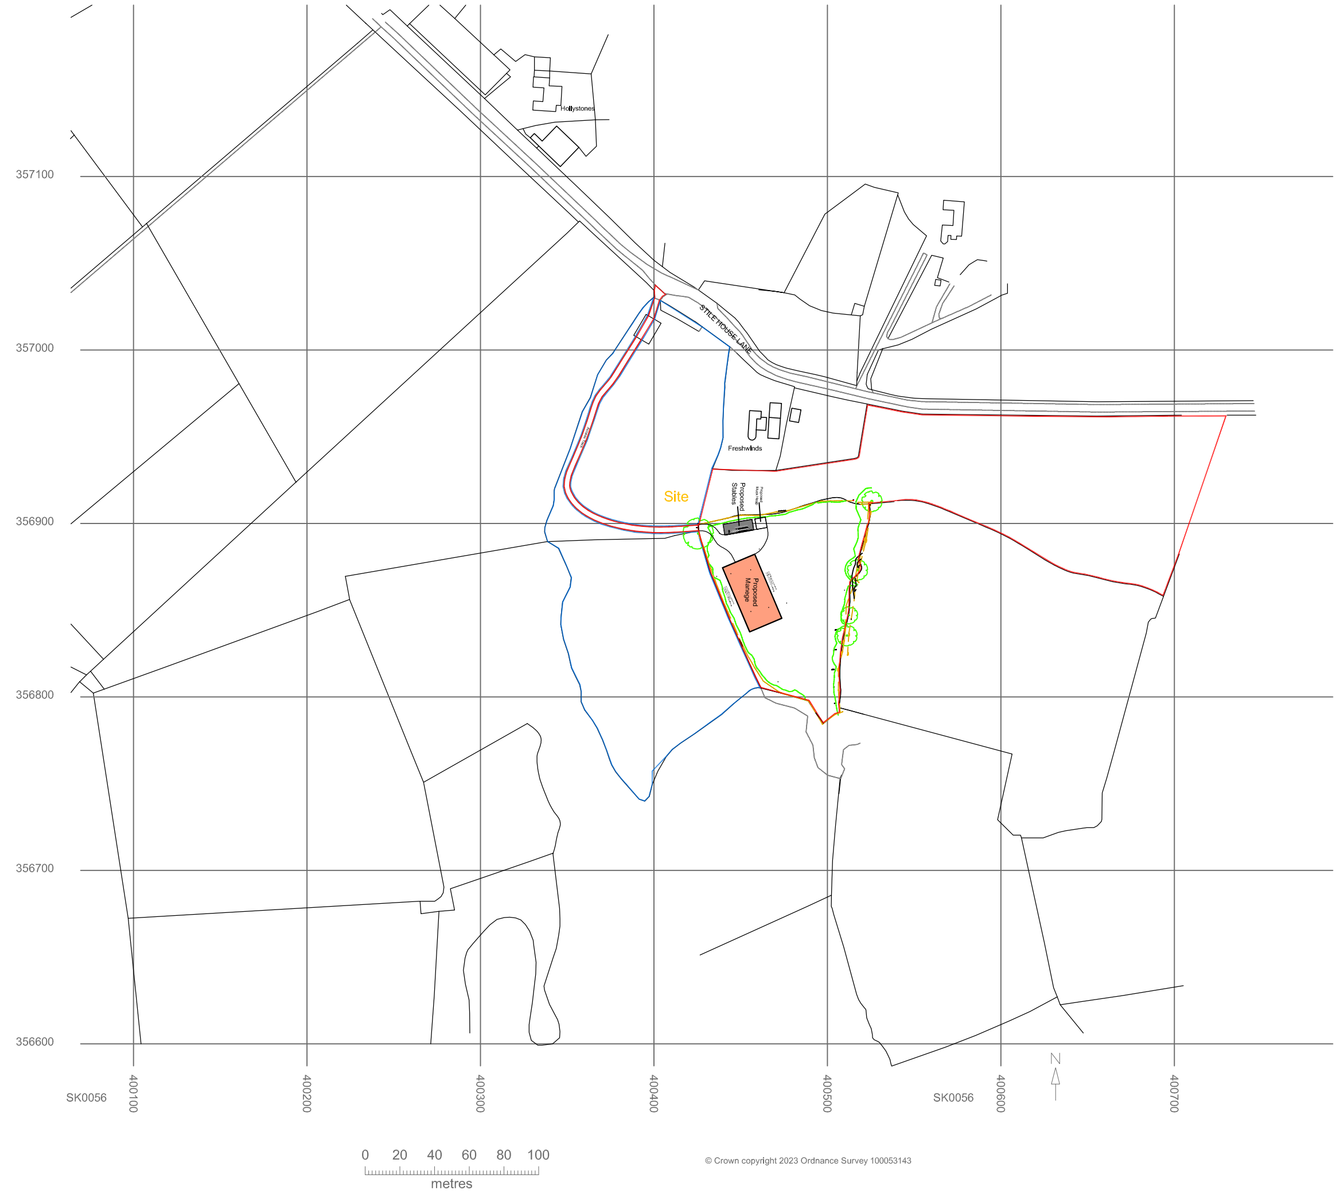

Location Plan scale 1:2500 @ A1

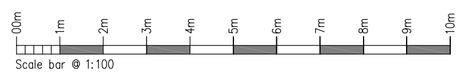

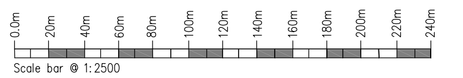

Rev.	Drawn	Comments.	Date

MAC
ARCHITECTURAL DESIGN LTD
Moorland House, 123 Moorland Road, Burslem, ST6 1JD.
T:01782 503302 E:admin@mac-arch.co.uk

Client:
Mrs. B. Kirkham.

Project:
Proposed Stables and Manege
on Land off Stile House Lane,
Leek, Staffordshire. ST13 7LF

Title: Details of Manege & Location Plan

Status:
Planning

Paper Size A1: June 2023 Drawing Ref: 1843-AL02B