

Section B - B. scale 1:200 @ A0

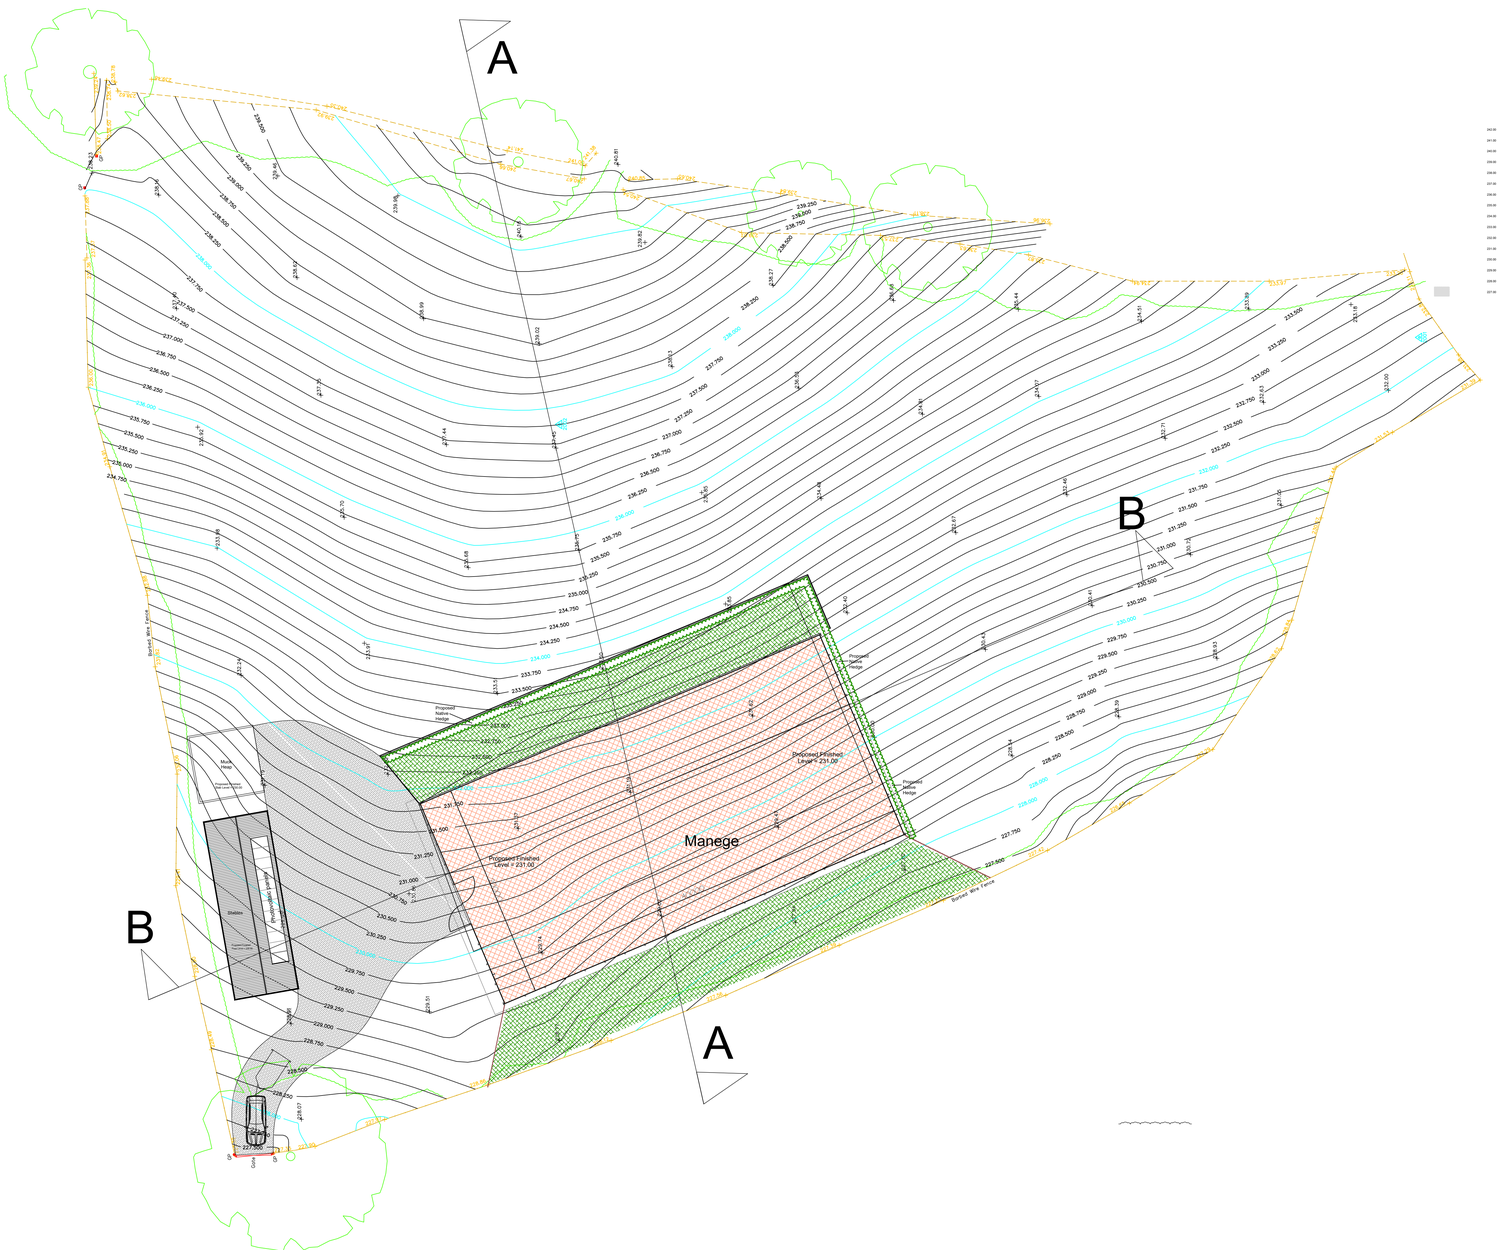
A
B
B
A
Manege
Proposed Finished Level = 231.00
Proposed Finished Level = 231.00
Proposed Finished Level = 231.00
Proposed Native Hedge
Proposed Native Hedge
Proposed Native Hedge
Stables
Muck Heap
Hard surfaced Manure Storage Area
Grass Paddock
Grass Paddock
Grass Paddock