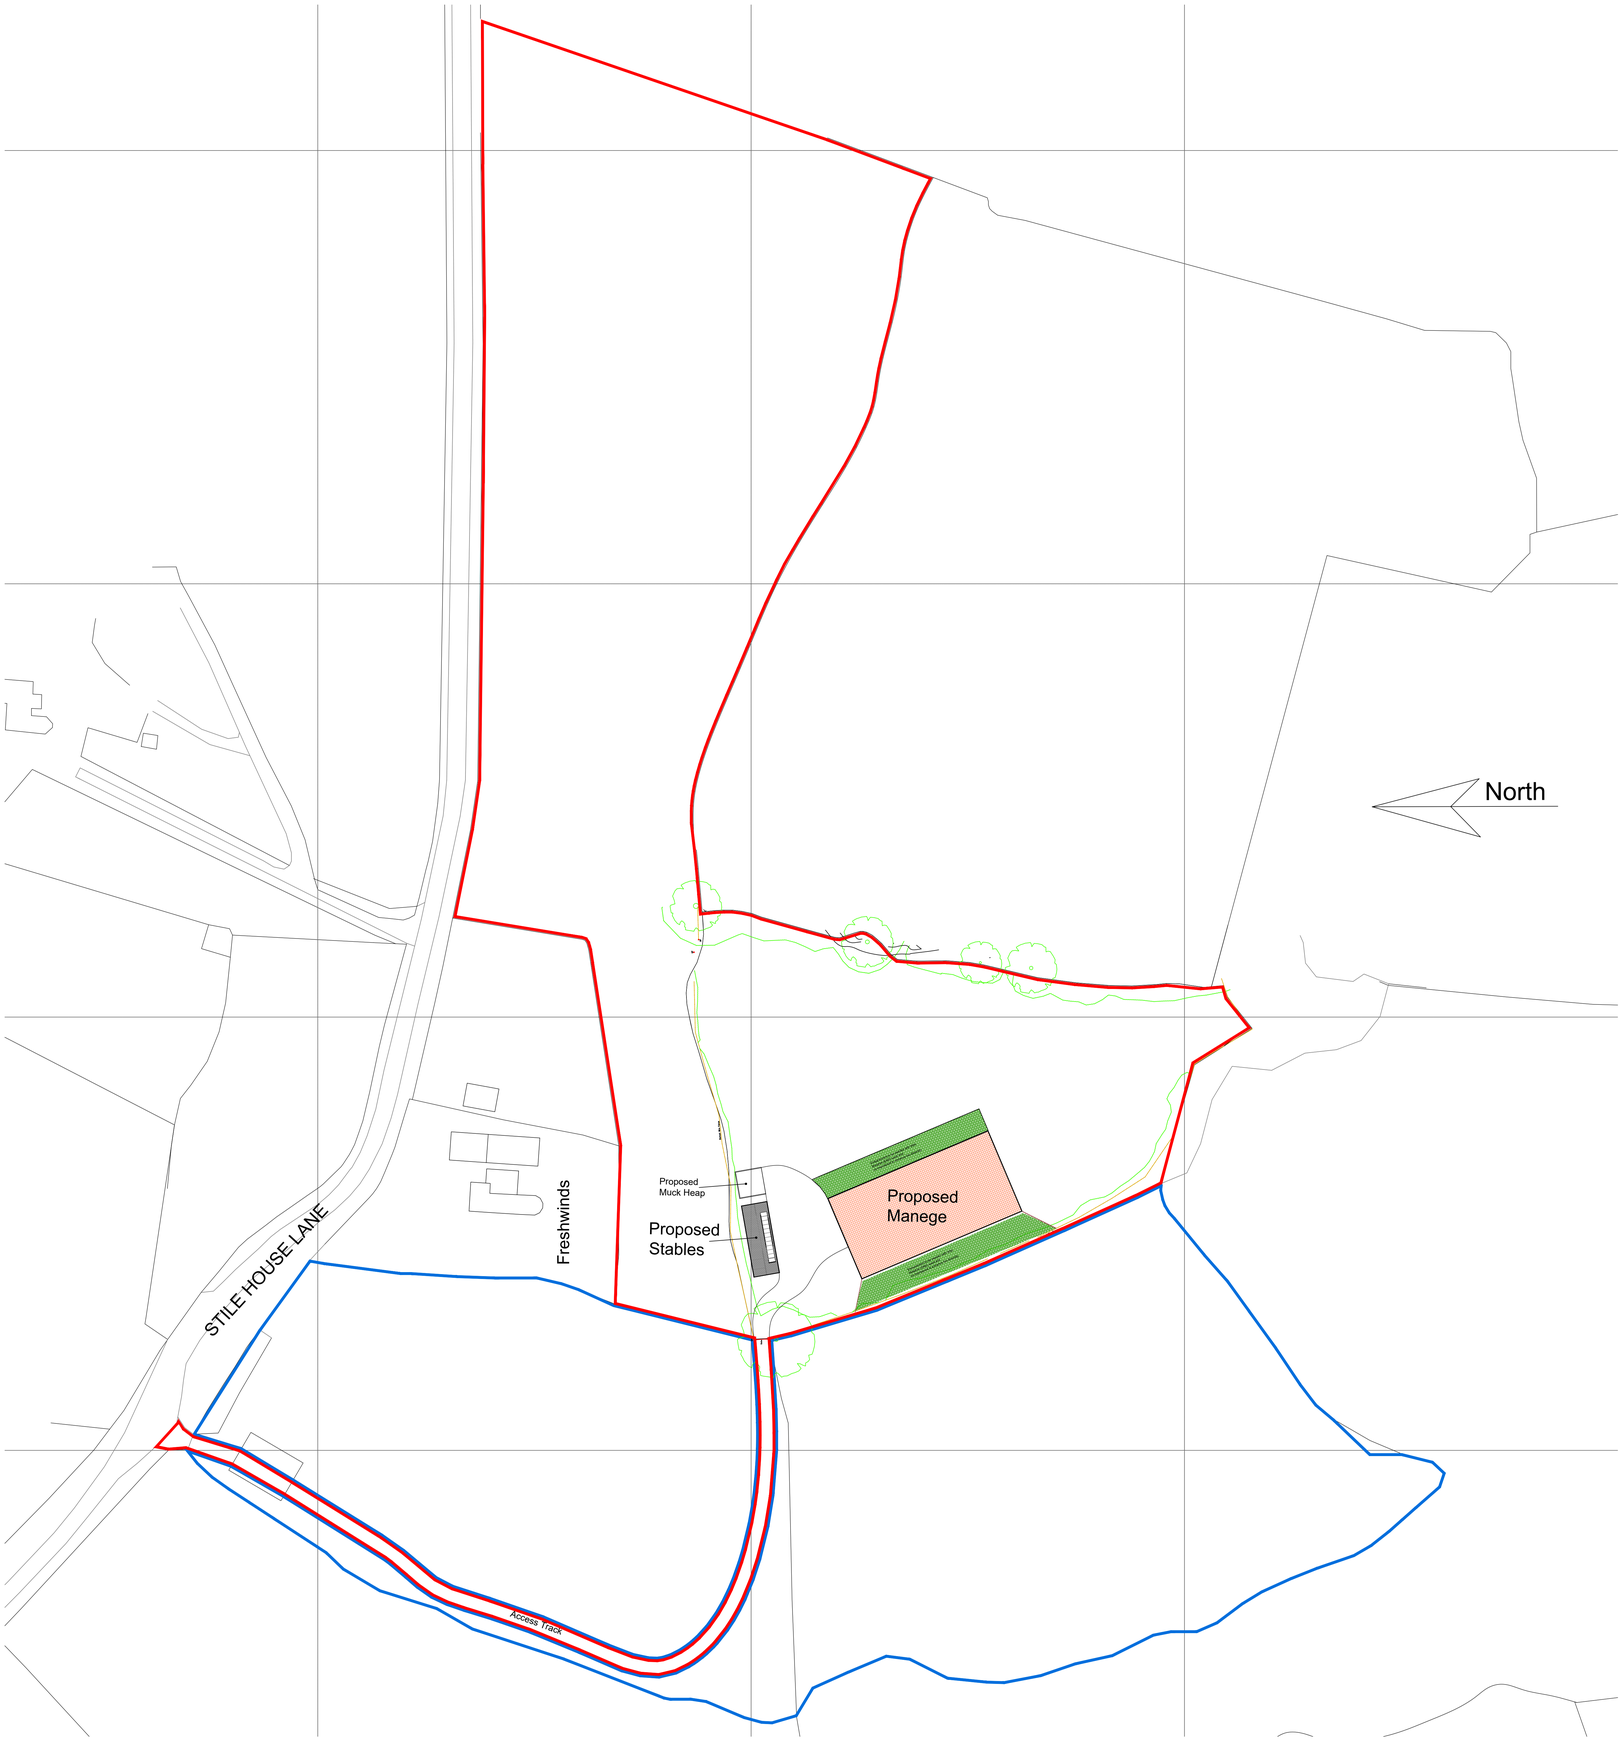


Block Plan.
scale 1:500 @ A0

0m 10m 20m 30m 40m 50m
Scale bar @ 1:500

Rev	Drawn	Comments.	Date

MAC
ARCHITECTURAL DESIGN LTD
Moorland House, 123 Moorland Road, Burslem, ST6 1JD.
T: 01782 503302 E: admin@mac-arch.co.uk

Client:
Mrs. B. Kirkham.

Project:
Proposed Stables and Manege
on Land off Stile House Lane,
Leek, Staffordshire. ST13 7LF

Title:
Block Plan

Status:
Planning

Paper Size A0: June 2023 Drawing Ref: 1843-AL04A