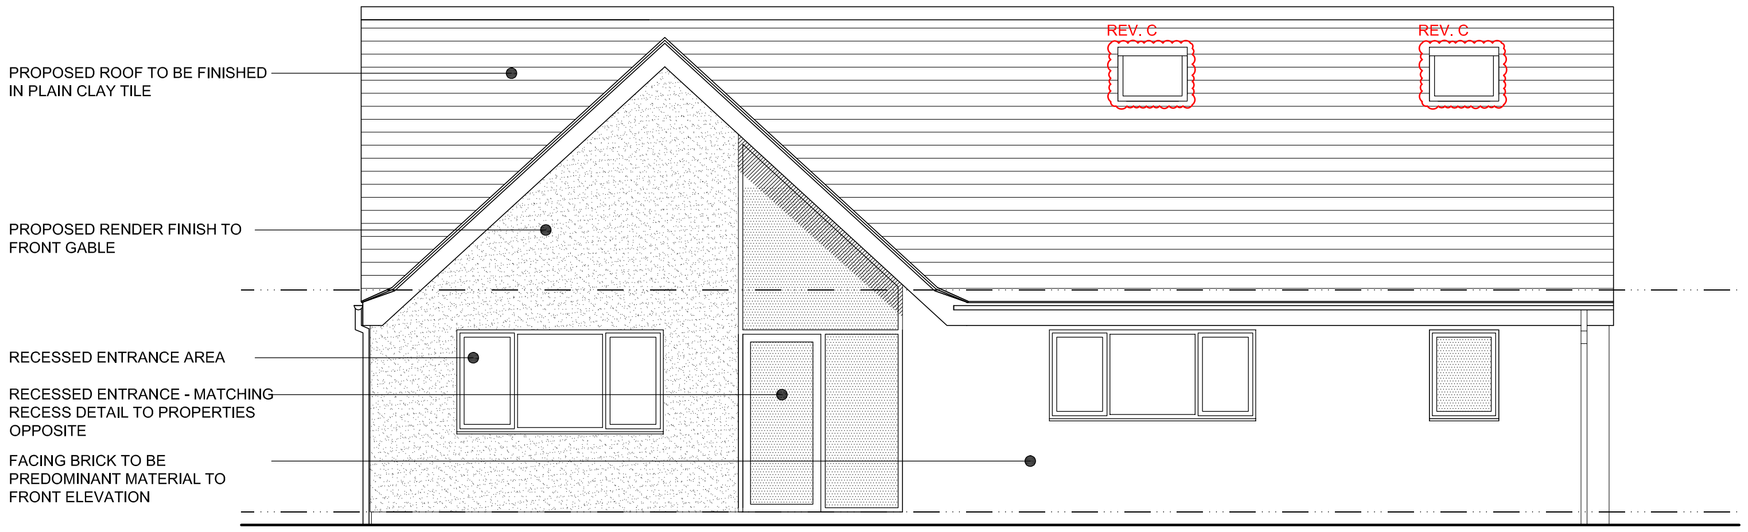

Proposed Front Elevation (South-East Facing)

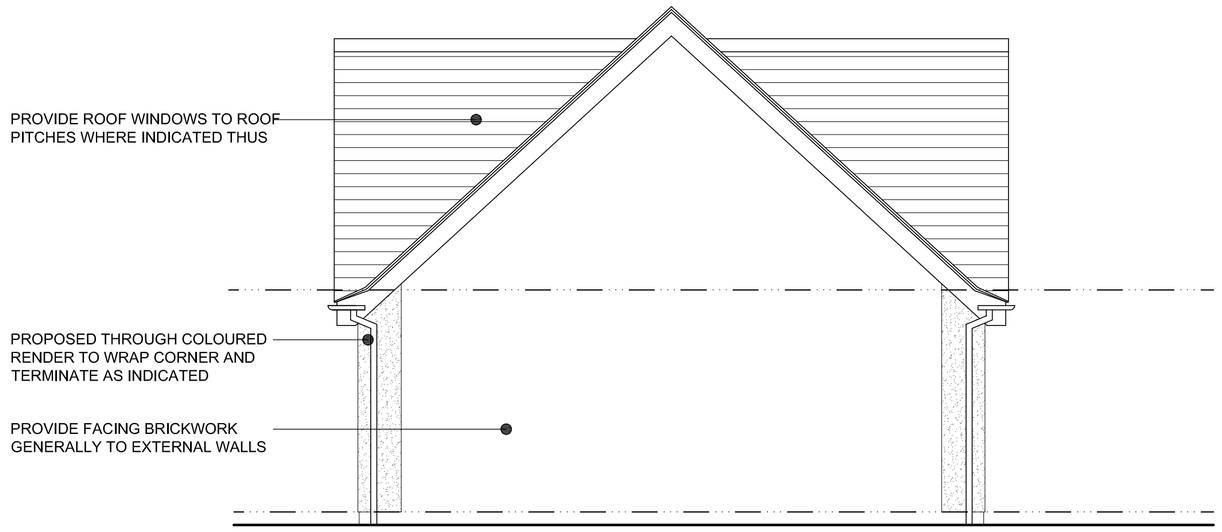

Proposed Side Elevation (South-West Facing)

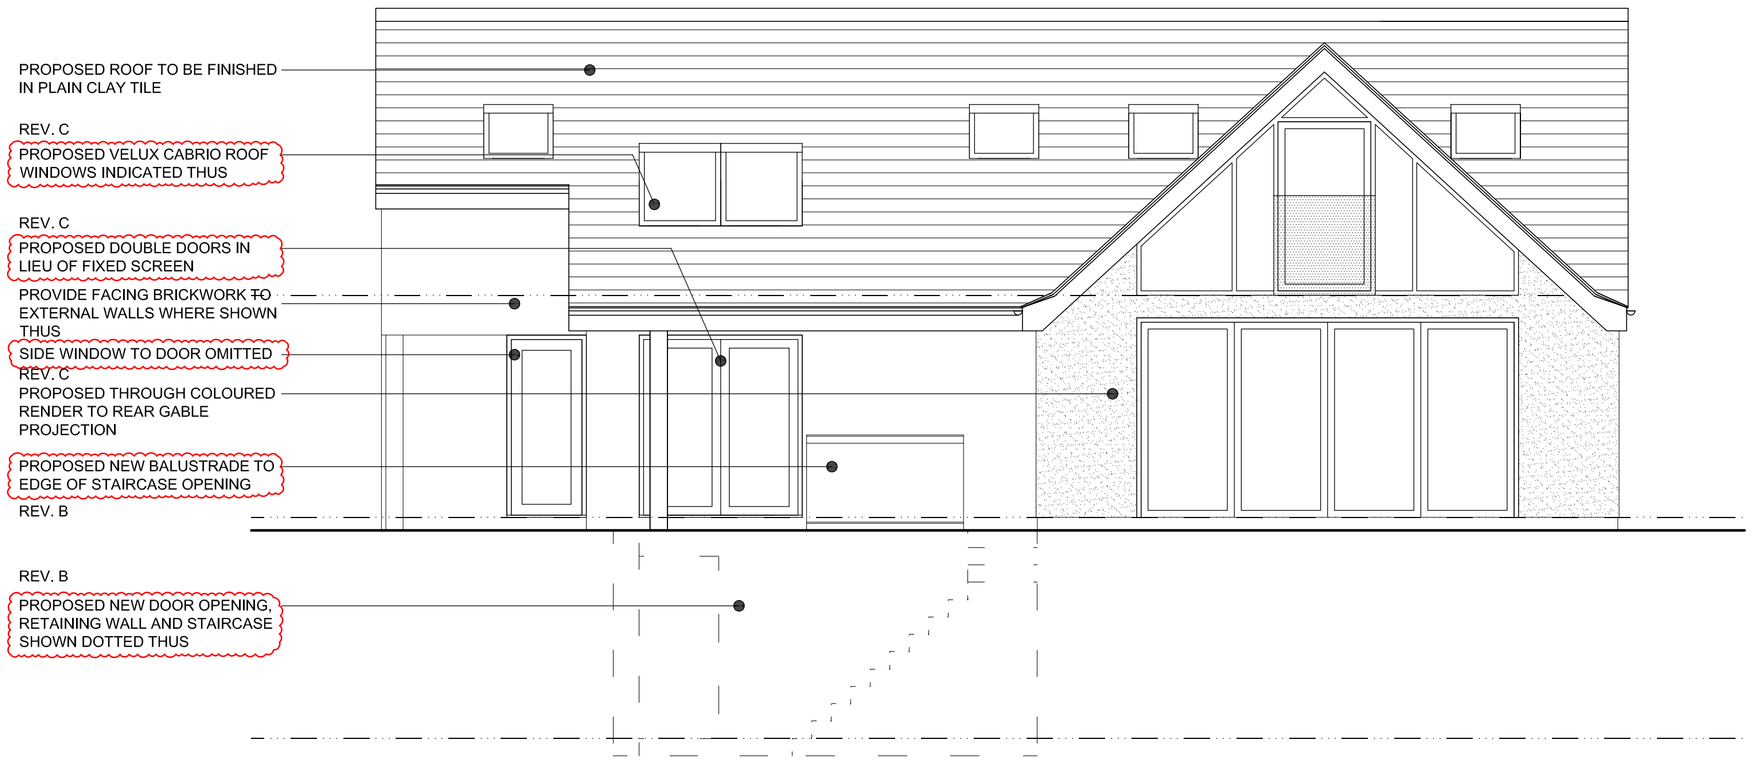

Proposed Rear Elevation (North-West Facing)

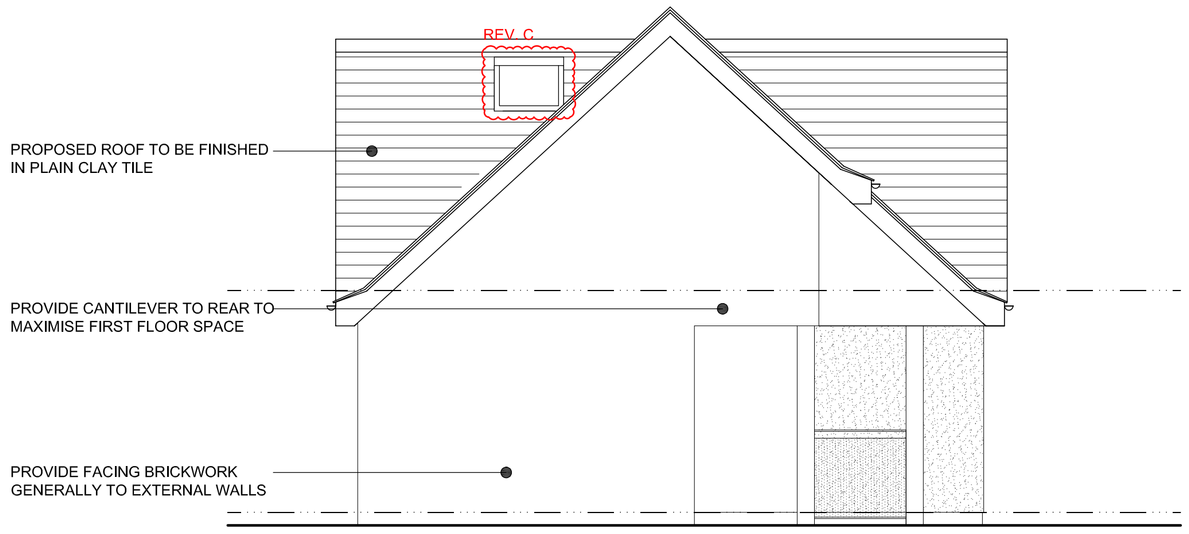

Proposed Side Elevation (North-East Facing)

SCALE BARS

1:50 (mm) 1000 2000
1:100 (mm) 1000 3000 5000
1:200 (mm) 5000 4000
1:500 (m) 5 15 25
1:1250 (m) 10 30 50 70

GENERAL NOTES

The contractor is to check all setting out dimensions are in accordance with the project specific drawings as approved by the planning department prior to commencing construction works. Contact Epoch Architecture Ltd as required for clarification.

All building work is to conform with the 2010 Building Regulations and all subsequent revised documents and to the satisfaction of the building control officer.

Works to be completed in strict accordance with all project specific documents produced in accordance with the CDM Regulations 2015.

It remains the duty of the client and contractor to establish all legal boundaries on site.

This drawing and its contents remain the copyright of Epoch Architecture Ltd.

KEY

F.C.	-	Floor - Cill Height
C.H.	-	Head Height
D.H.	-	Door Head Height
2350	-	Floor - Ceiling Height
(E)F.W.I.C.#	-	Existing Foul Water Inspection Chamber
(E)S.W.I.C.#	-	Existing Surface Water Inspection Chamber
(E)C.W.I.C.#	-	Existing Combined Water Inspection Chamber
(E)F.W.M.H. #	-	Existing Foul Water Manhole
(E)S.W.M.H.#	-	Existing Surface Water Manhole
(E)C.W.M.H.#	-	Existing Combined Water Manhole
(P)	-	Denotes Proposed
RWP.	-	Rainwater Pipe
SVP.	-	Soil Vent Pipe
S.S.	-	Sub-Stack
G.	-	Gulley
BIG.	-	Back Inlet Gulley
M.J.	-	Movement Joint

Rev. C Minor amends made as noted 'rev. c'. 29.07.23

Rev. B. Extent of proposed basement reduced and new staircase added to rear elevation. 03.03.22

Rev. A. Proposed floor plans revised to further to local authority comments. 30.10.18

Revision	Description	Date

Client: Mr & Mrs Beech

Project: Land Adj. Meadow View, Well Lane, Gillow Heath, New Detached Dwelling

Drawing Title: Proposed Elevations

Drawing Ref.	P144 - 202			Size / Rev.	C
Date	23/08/18	Scale	1:50		A1
Status	Feasibility		Bldg. Regs		Contract
	Planning		Tender		Construction

EPOCH ARCHITECTURE

EPOCH Architecture Ltd
12 Robin Hill,
Biddulph Moor, Staffordshire, ST8 7NN
T: 01782 529536
M: 07709 390128
E: jonathan@epocharchitecture.co.uk
W: www.epocharchitecture.co.uk

Chartered Institute of Architectural Technologists Registered Practice