



Site Section A-A

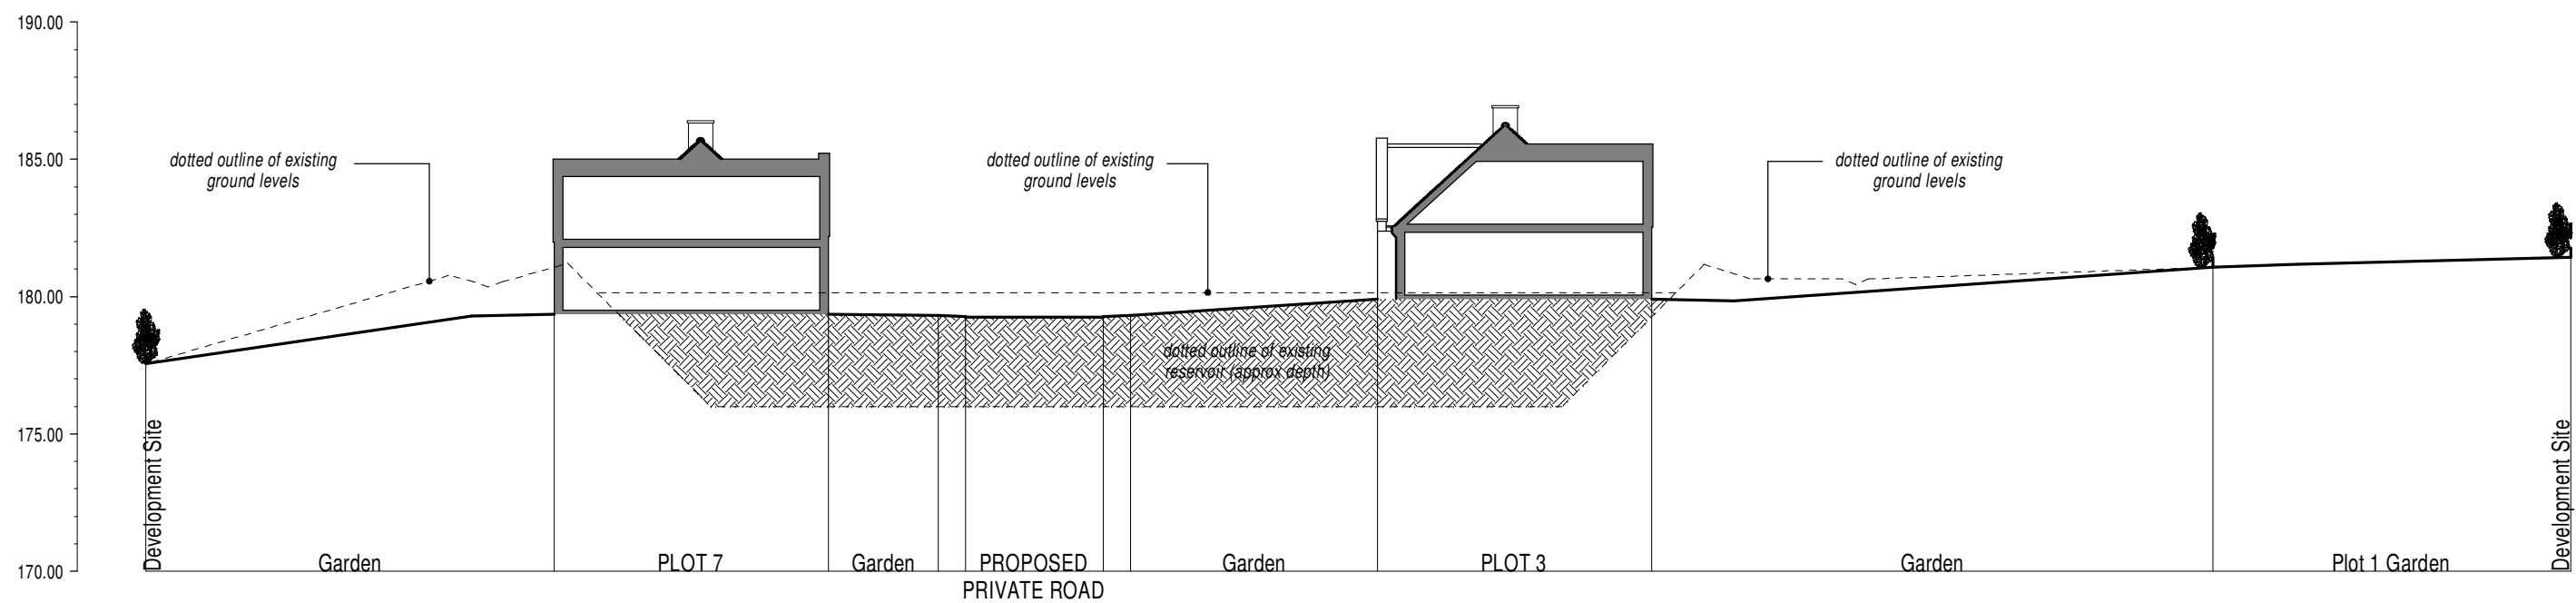

Site Section B-B

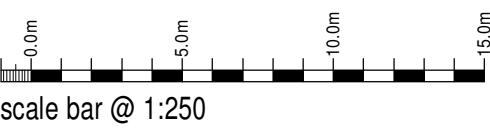

Urban Nu

Proposed Housing Development
Land at Bridge End
Macclesfield Road
Leek
ST13 8LG

Planning Proposal
Site Sections

Date	August 2023	Sheet	A1	Scale	1:250
Dwg No	2022-2683-05	Rev.	-	Drawn	RG



10 Cawdry Buildings, Fountain Street, Leek, ST13 6JP
Telephone: 01538 386002
E-mail: info@sammonsltd.co.uk
Web: www.sammonsltd.co.uk

This drawing is copyright.
All dimensions must be checked prior to commencement.