


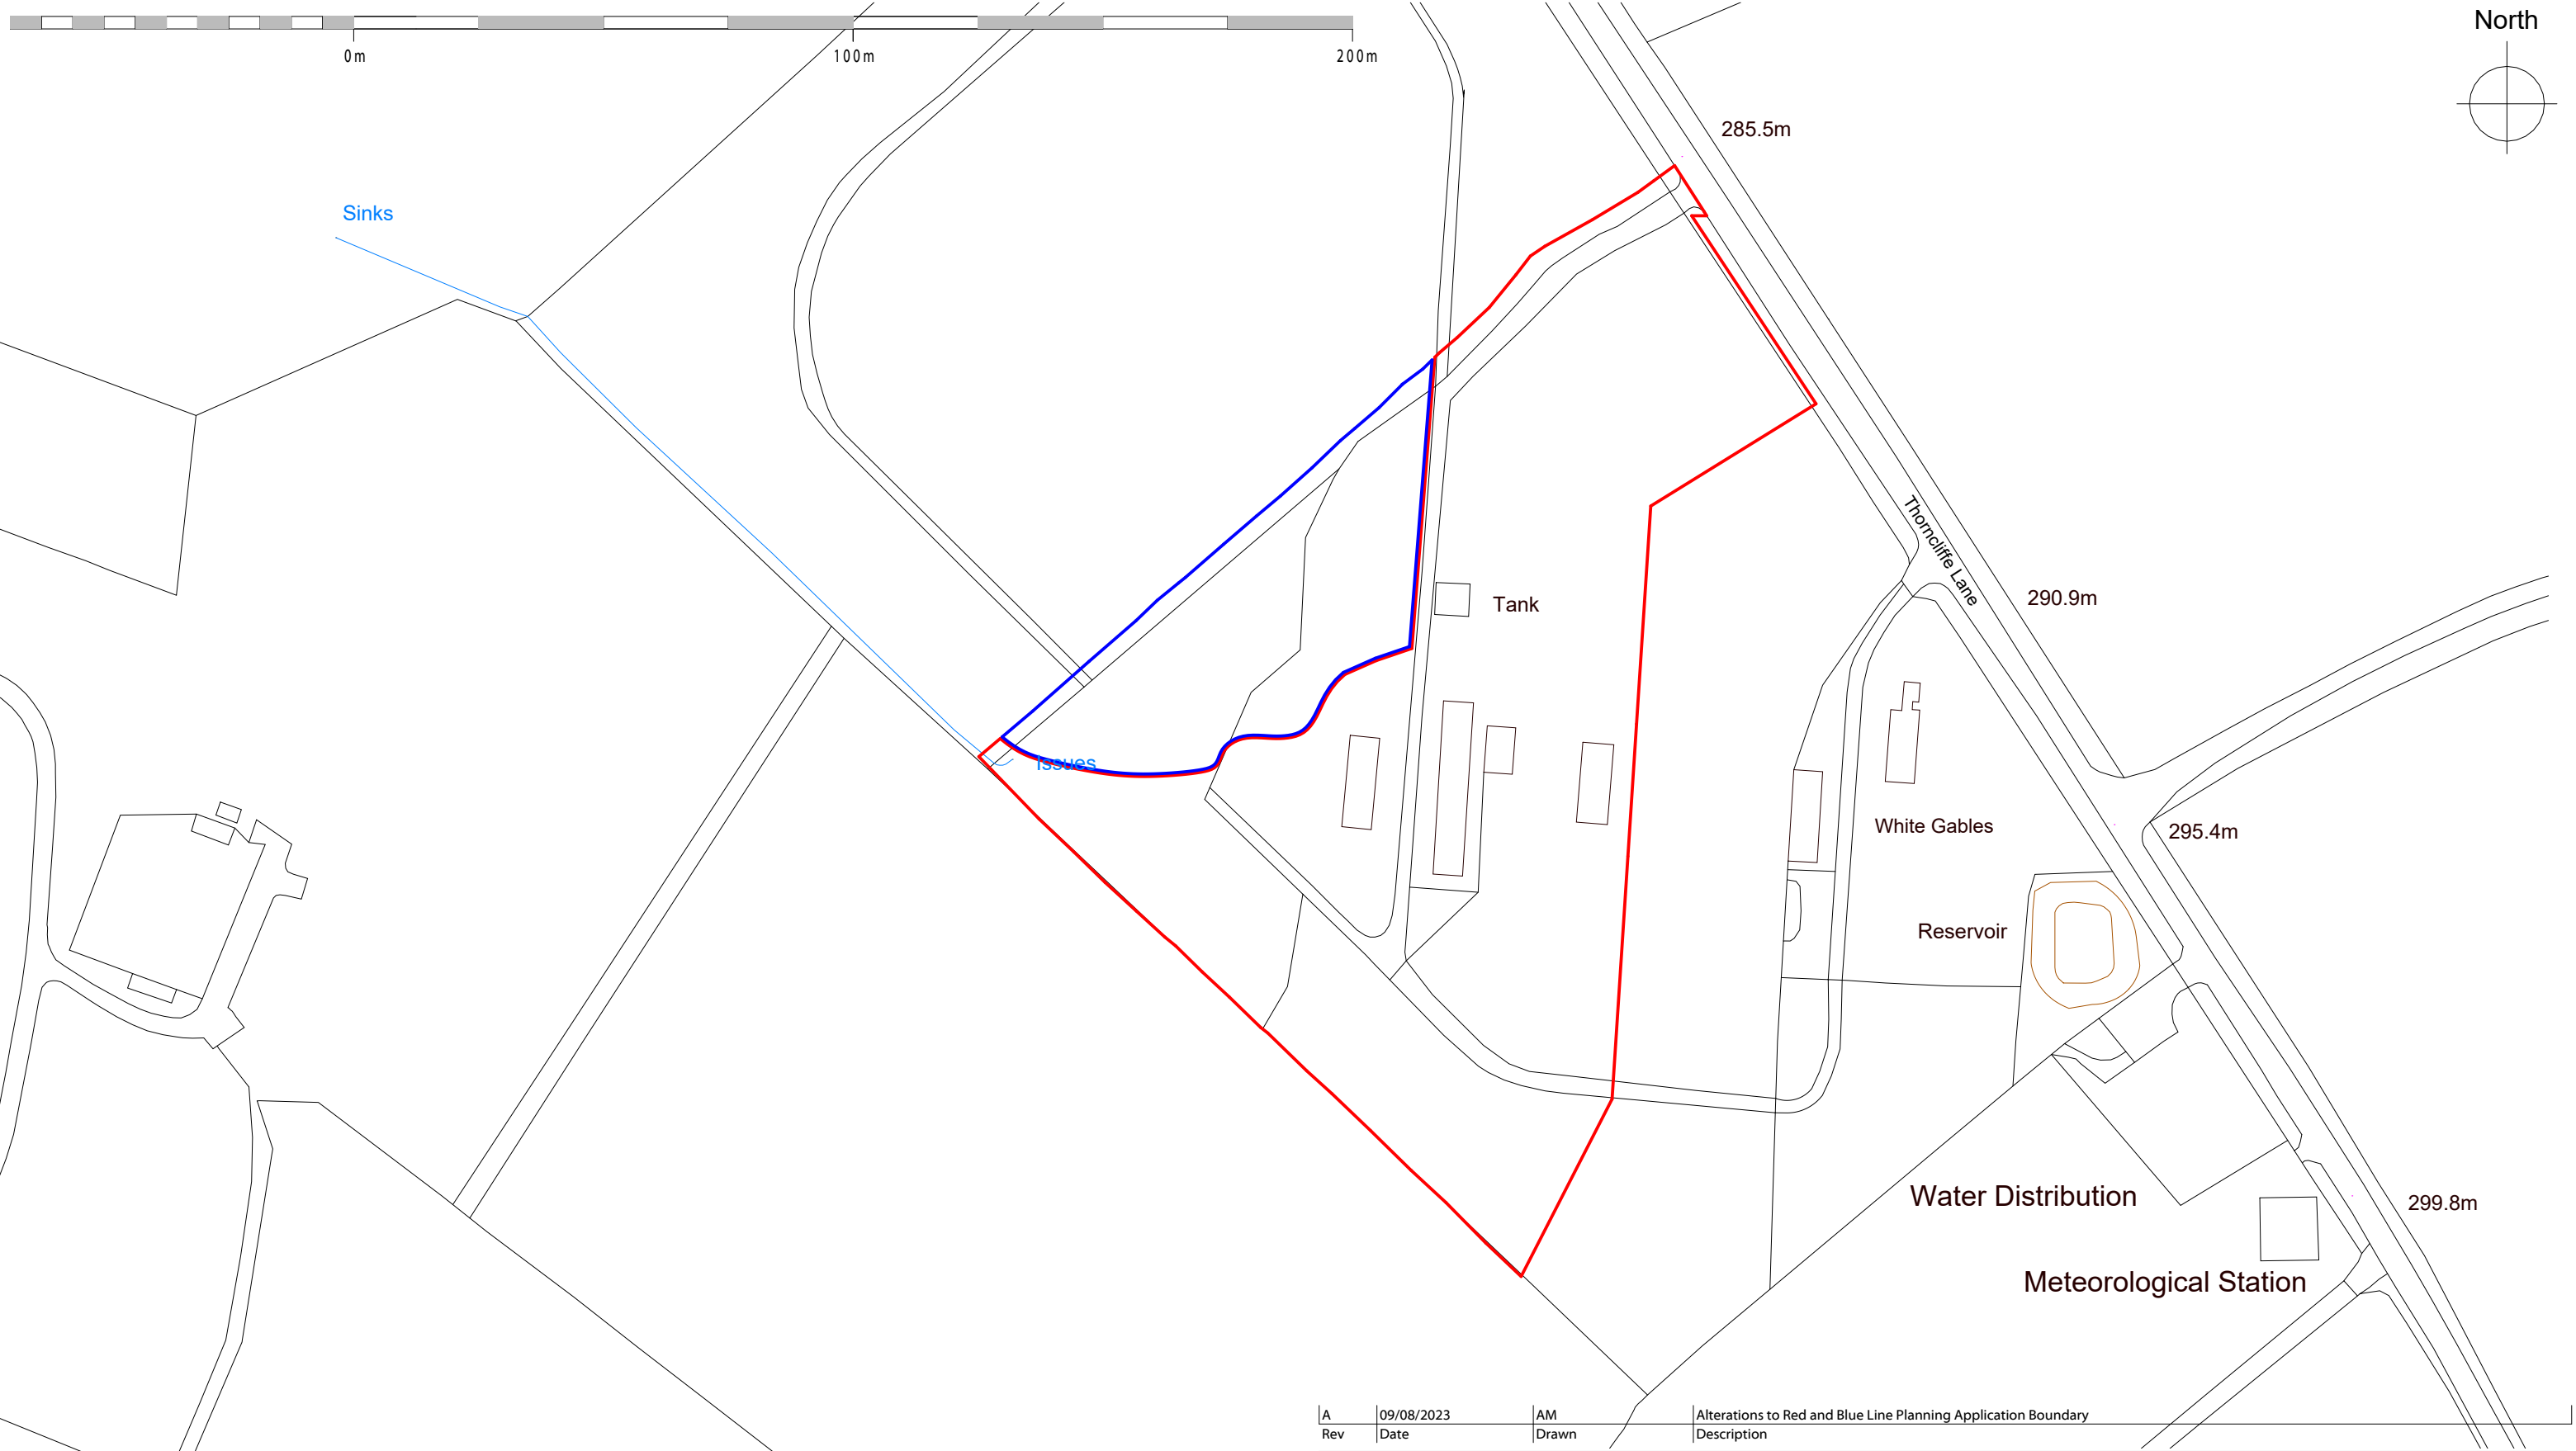

Site Areas
Planning Application site area inside red line - 1.34Ha / 13449m²
Site Ownership area inside red and blue line - 1.64Ha / 16431m²

Ordnance Survey, (C) Crown Copyright 2017. All Rights Reserved. License Number 100022432

A		09/08/2023		AM		Alterations to Red and Blue Line Planning Application Boundary																							
Rev		Date		Drawn		Description																							
ctdarchitects LEEK COHOUSING				Clerk Bank House Clerk Bank LEEK Staffordshire ST13 5HE t : 01538 373477 f : 01538 386503				e : info@ctdarchitects.co.uk w : www.ctdarchitects.co.uk				ctd architects © 2021																	
												• This drawing is copyright.																	
								• All dimensions to be checked on site before proceeding.																					
								• Contractor must notify the architect of any discrepancies before proceeding.																					
								• Contractor to check/adjust dimensions of new work to suit existing conditions. Do not assume existing structure or details are plumb, square or level.																					
								• All drawings to be read in conjunction with all other consultants drawings and specs.																					
Client		LEEK COHOUSING				Project				Scale		1:1250		Size		A3		Drawn		PR		Chk'd		PR		Date		12/07/21	
Residential Development						Status				PLANNING																			
				Conversion of Existing Buildings into Single Dwelling Thornccliffe Lane, Leek, Staffordshire				Title				Job No.				Drawing No.				Rev.									
								Site Location Plan				PCR				AL01				A									