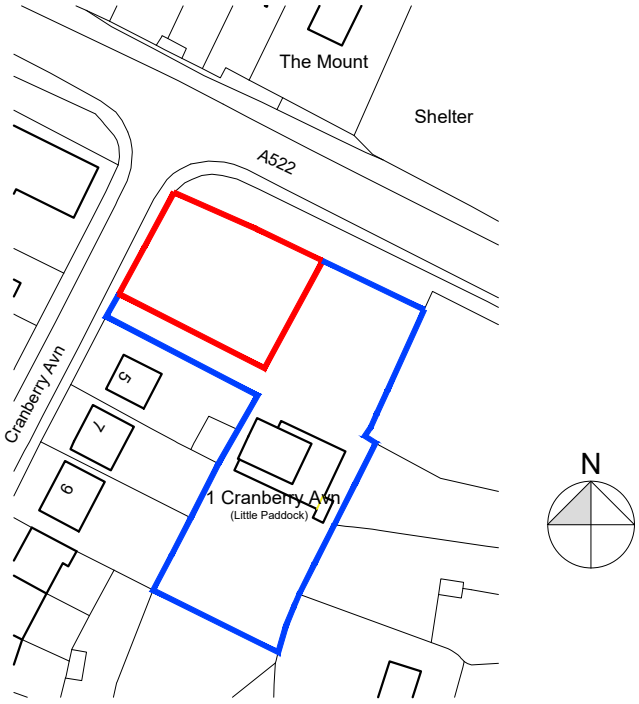

Ordnance Survey, (c) Crown Copyright 2020. All rights reserved. Licence number 100022432

LOCATION PLAN 1:1250

0 10m 20m
SCALE 1:1250

Elkin Design
Architectural, Planning & Building Consultant
14 Highfield Road, Hixon, Staffs, ST18 0LY
Tel 01889 207323 Mob 07941517482
E-mail gordon.elkin2@ntlworld.com

DRG. NO. 23-110-01	revision
title: Location Plan	scale: 1:1250 @ A4
project: Proposed Semi-Detached Dwelling Land Adjacent 1 Cranberry Avn, Checkley	date: June 2023
	drawn: GSE
client: Mr J Roper	