

NORTH EAST ELEVATION



NORTH WEST ELEVATION



SOUTH EAST ELEVATION

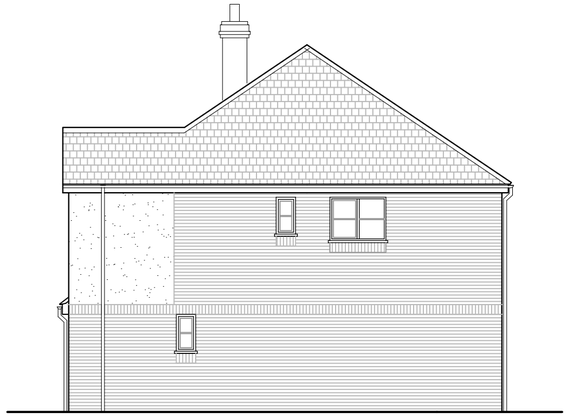

SOUTH WEST ELEVATION

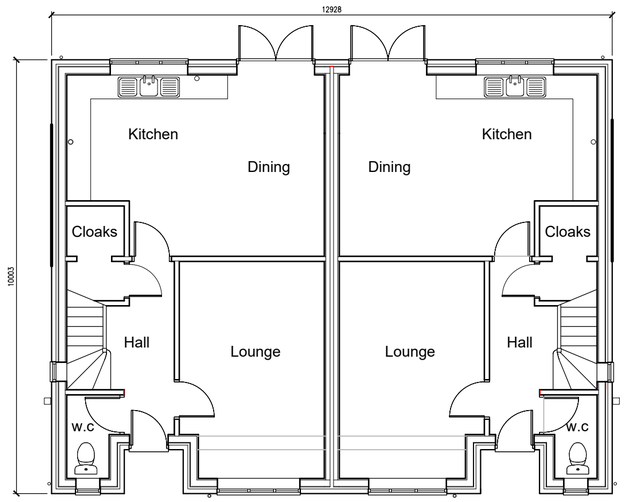

GROUND FLOOR PLAN

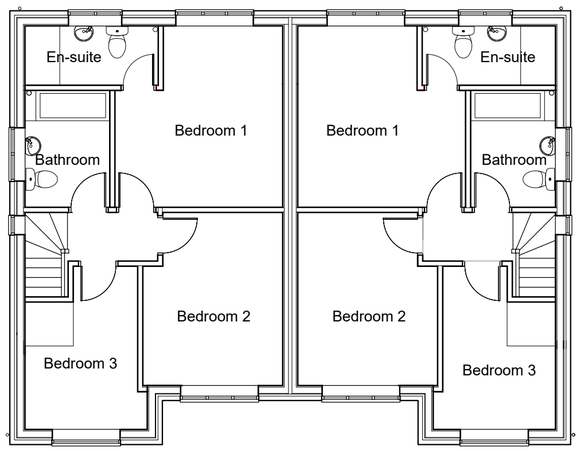

FIRST FLOOR PLAN

MATERIALS

Roof Tiles	Interlocking slate effect tiles (colour: Slate Grey)
Facing Bricks	Hoskins bricks Ltd "Blenheim red multi"
Brick Features	Hoskins bricks Ltd "Blenheim red multi"
Render Features	Cream colour pigmented render system (Weber "Pral System)
Window Frames	Cream coloured upvc
Door Frames	Cream coloured upvc
Rainwater Goods	Black half round upvc



ARTISTIC IMPRESSION

Elkin Design

Architectural, Planning & Building Consultant

14 Highfield Road, Hixon, Staffs, ST18 0LY

Tel 01889 207323 Mob 07941517482

E-mail gordon.elkin2@ntlworld.com

DRG. NO. 23-110-03	revision
title: Scheme Plans & Elevations	scale: 1:100 @ A2
project: Proposed Semi-Detached Dwelling Land Adjacent 1 Cranberry Avn, Checkley	date: June 2023
	drawn: GSE
client: Mr J Roper	