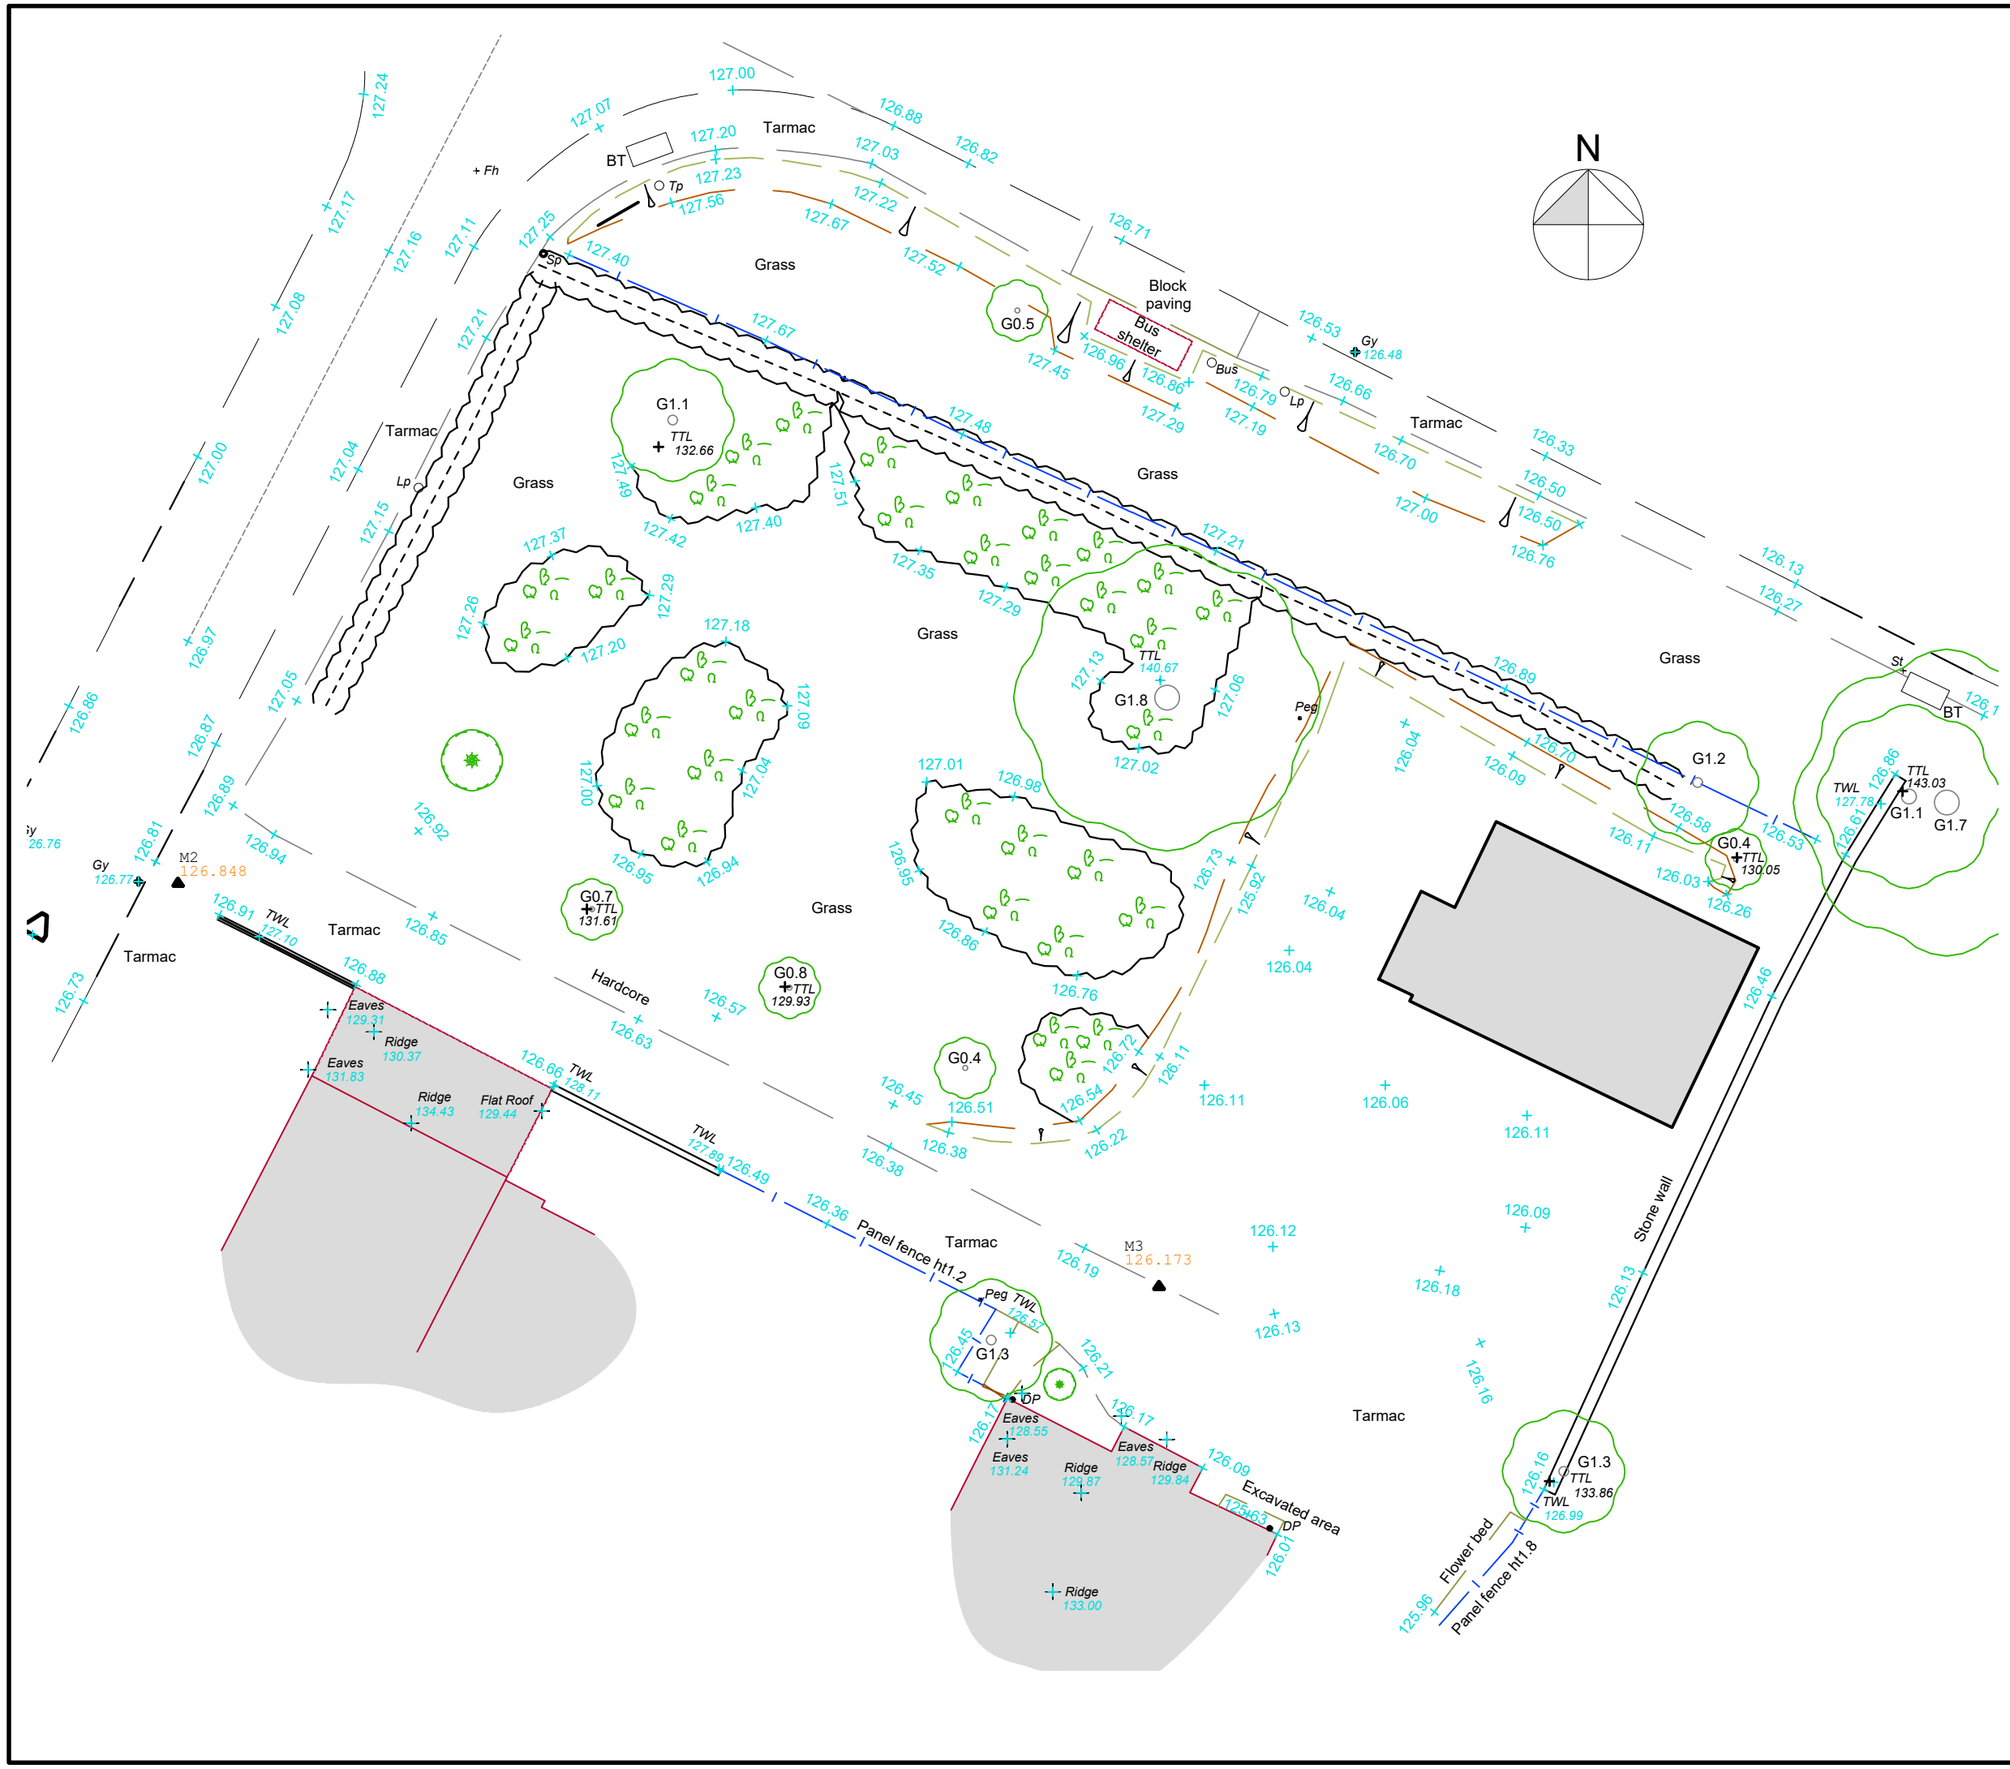

Elkin Design
Architectural, Planning & Building Consultant
14 Highfield Road, Hixon, Staffs, ST18 0LY
Tel 01889 207323 Mob 07941517482
E-mail gordon.elkin2@ntlworld.com

DRG. NO. 23-105-04	revision A
title: Site Plan as Existing	scale: 1:200 @ A3
project: Proposed Semi-Detached Dwelling Land Adjacent 1 Cranberry Avn, Checkley	date: June 2023
	drawn: GSE
client: Mr J Roper	