A



B



Street Scenes Scale 1:200 @ A1

0 5 10

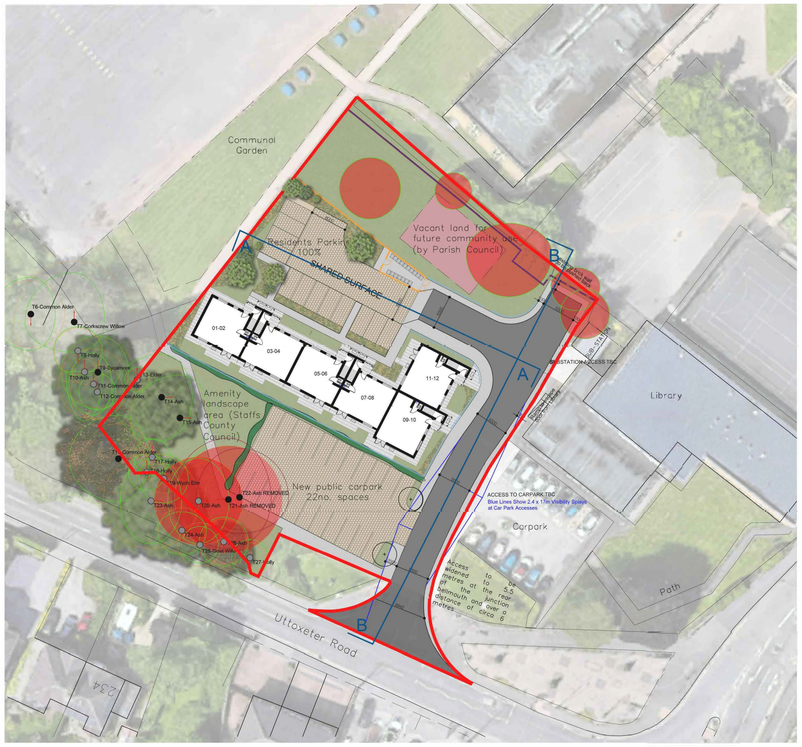

0 50 100

Site Layout Scale 1:500 @ A1

Notes	Revision	Date	By	Chkd	CDM Notes
– Copyright in this drawing remains the property of BM3 Architecture Limited. – Contractors and consultants are to advise BM3 Architecture Limited of any discrepancies.	A Updated site layout B Updated site layout and boundary treatment C Updated site boundary	15.05.23 15.05.23 22.05.23	RS RS RS	- - -	

Project	Drawing	Client
FORMER POLICE STATION BLYTHE BRIDGE	PROPOSED STREET SCENES	aspire housing

Scale	Dated	Job No.	Drawing No.	Drawn by	Checked	CiSfb Element	Revision
varies@A1	APR 2023	71153	D120	RS	-	SCHEME DESIGN	C

Birmingham Office 28 Pickford Street, Digbeth, Birmingham, B5 5QH T. 0121 633 0000 F. 0121 633 0300 E. design@bm3.co.uk