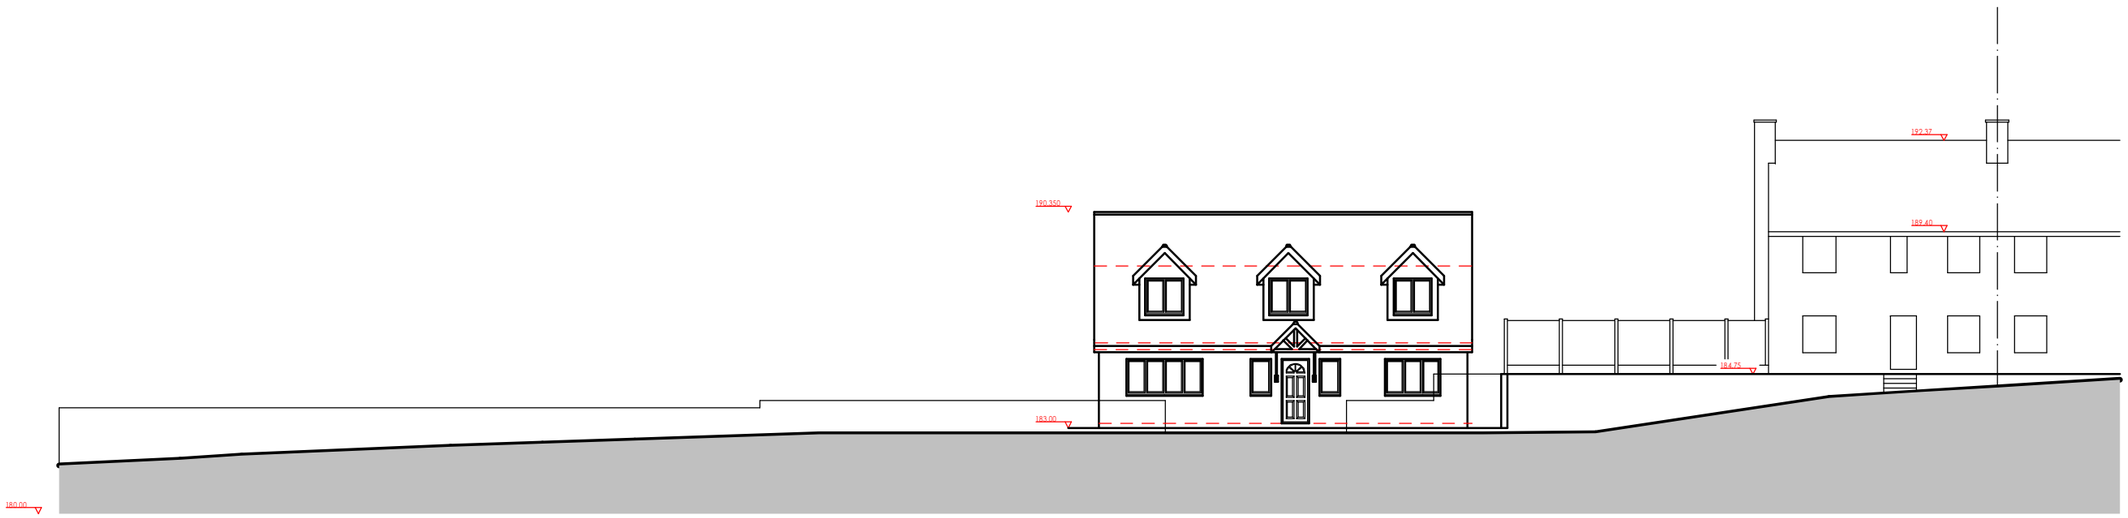

Street Veiw

Scale 1:200

PROPOSED DEVELOPMENT

32 GODLEY LANE

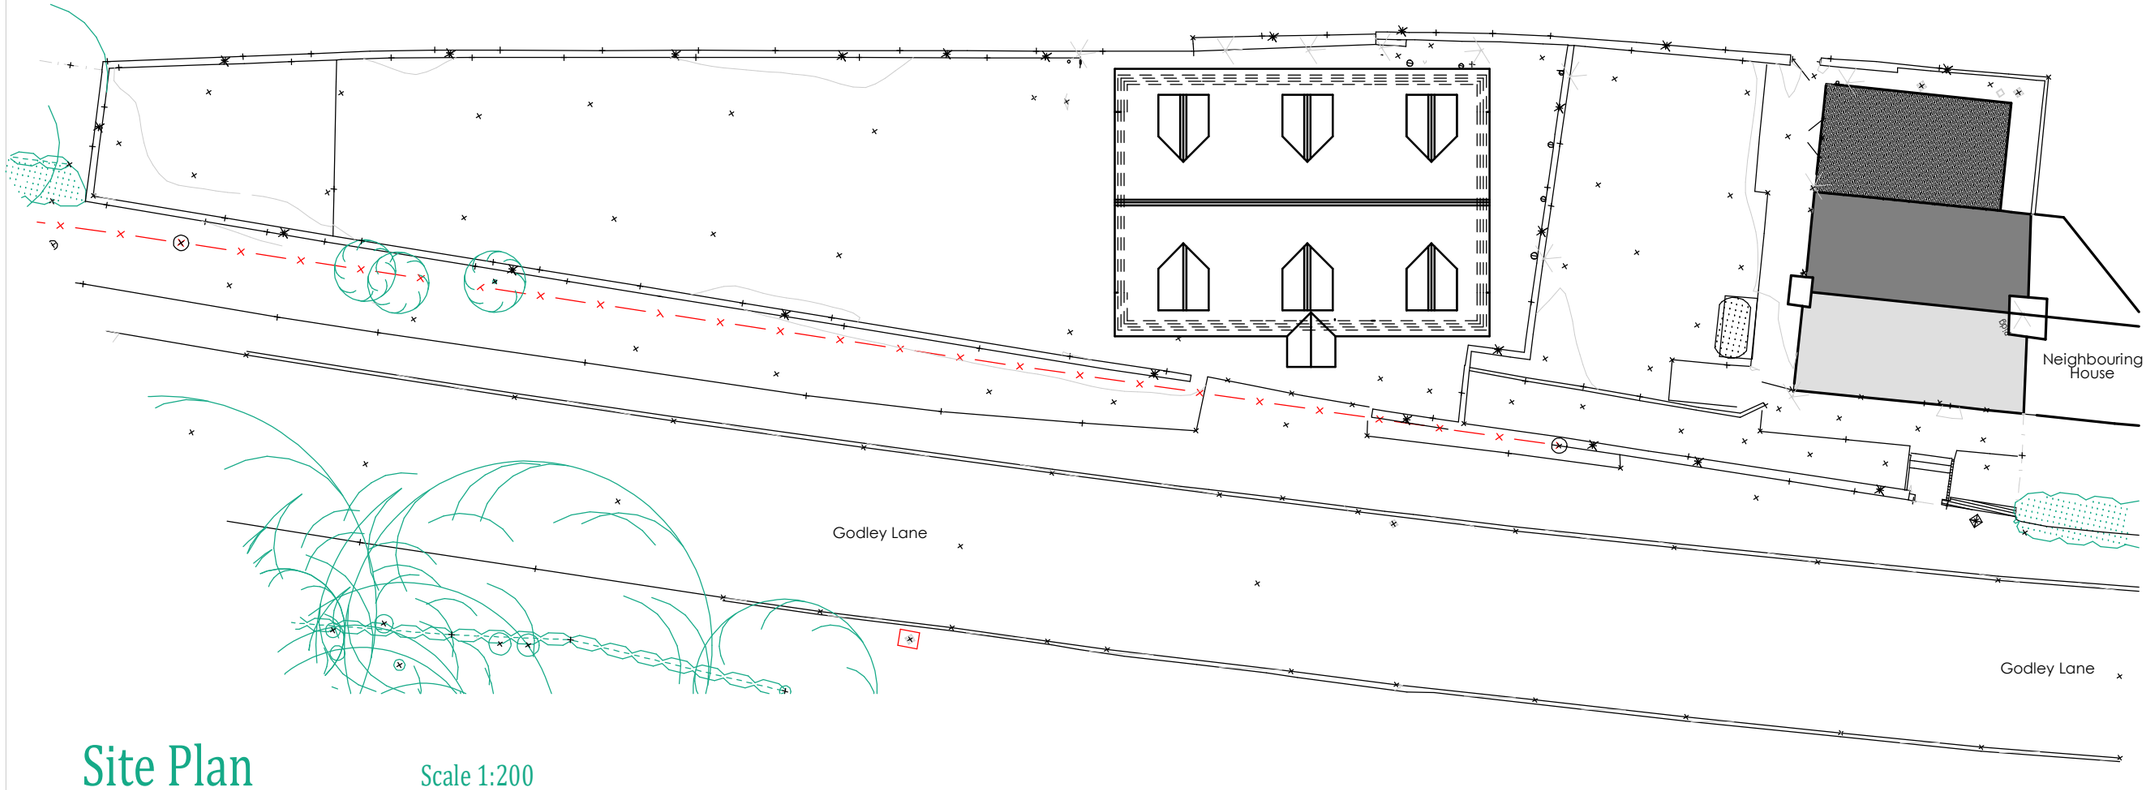

Site Plan

Scale 1:200

NOTES

Rev	Discription	Date:

karl grace design
01543 820 825
info@karlgracedesign.co.uk
www.karlgracedesign.co.uk
The Woodlands Design Studio, 215 Lichfield Road, Sandhills, Walsall, WS3 5BR
Karl Grace Design Ltd - Company Registered in England & Wales - Registration No 8378518 - Director: Karl Grace PPCIAT MCIAT FCABE

Client:

Mr J Brown

Project:

Proposed New Build Dwelling
on land adjacent to
32 Godley Ln, Dilhorne, ST10 2PF

Drawing Title:

Proposed Street View

SCALE:	DRAWING NO: / Rev	PRINT DATE & TIME
1:200	22/044/06-	19/07/2023 14:35:16
DATE:		SHEET SIZE
July 2023		A1

SCALE:

If printed correctly the entire grey bar below should measure 10cm, the scale can then be used to approximate real sizes

For example if the scale of the drawing is 1:10 then every 10cm on the drawing equates to 1m in reality.

1:10 (10 cm = 1m) // 1:20 (10cm = 2m) // 1:50 (10cm = 5m) // 1:100 (10cm=10m)

1:200 (10cm=20m) // 1:500 (10cm=50m) // 1:1250 (10cm = 125m) // 1:2500 (10cm = 250m)

COPYRIGHT:
This drawing is copyright and remains the property of Karl Grace Design Ltd Scaling off this drawing allowable for Planning Purposes only, otherwise do not scale - All dimensions to be checked on site.