Copyright of this drawing is vested in the Architect and it must not be copied or reproduced without consent. Figured dimensions only are to be taken from this drawing. All contractors must visit the site and be responsible for taking and checking all dimensions relative to their work. Hewitt&Carr Architects Ltd are to be advised of any variation between drawings and site conditions.
CLIENTS ARE ADVISED TO CLARIFY DIMENSIONS WITH THE ARCHITECT PRIOR TO SETTING OUT AND NOT TO SCALE FROM THE DRAWING

Rev.	Drawn	Comments	Date
A	SG	Added Window References, revised size W0.06.	09/12/2022
B	SG	Added Window W1.03 & 04.	18/05/2023
C	SG	Removed Windows W0.08 & W1.03.	19/06/2023
D	SG	Added Cladding & Window Colours	13/07/2023
E	SG	Added Colours to Elevations	03/08/2023

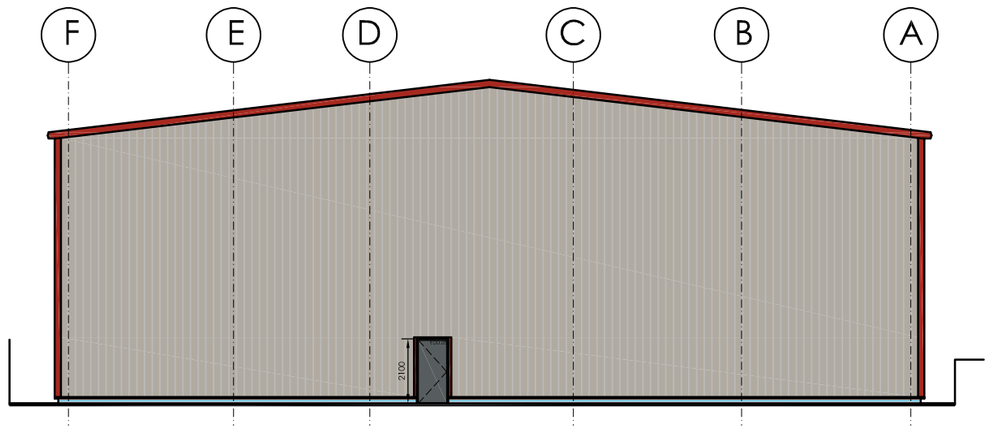

ELEVATION FACING VULCAN 1:200

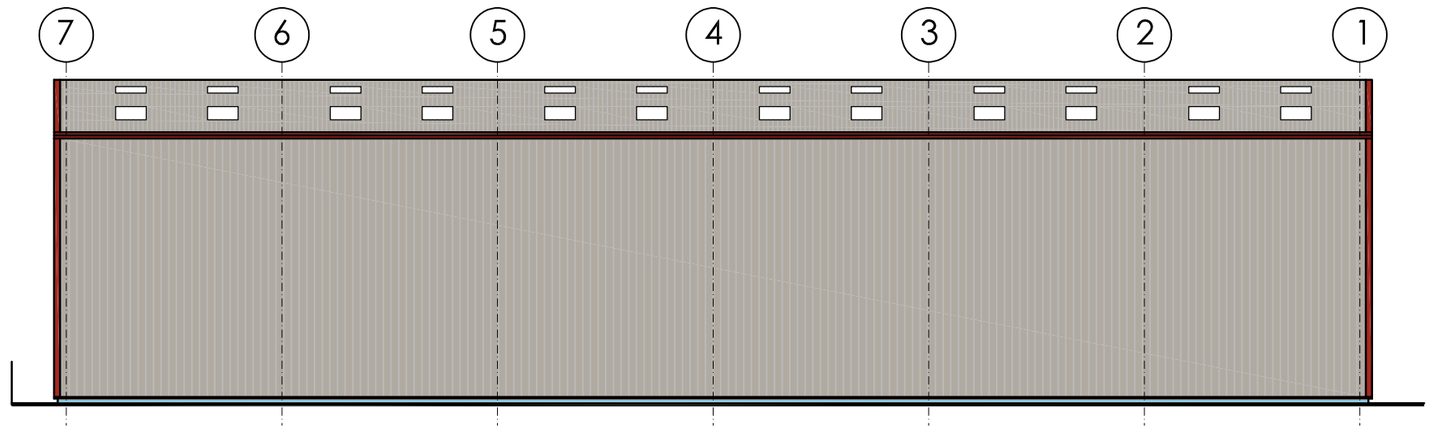

ELEVATION FACING KLARIUS 1:200

Cladding; Kingspan KS1000RW Colour
XL Forte Goosewing Grey RAL 080 70 05

Trims / Flashing / Gutter Colours;
Spectrum Citroen Red RAL 3000

Windows / Doors Colour;
Anthracite Grey RAL 7016

Low level Brickwork Colour;
Staffordshire Blue

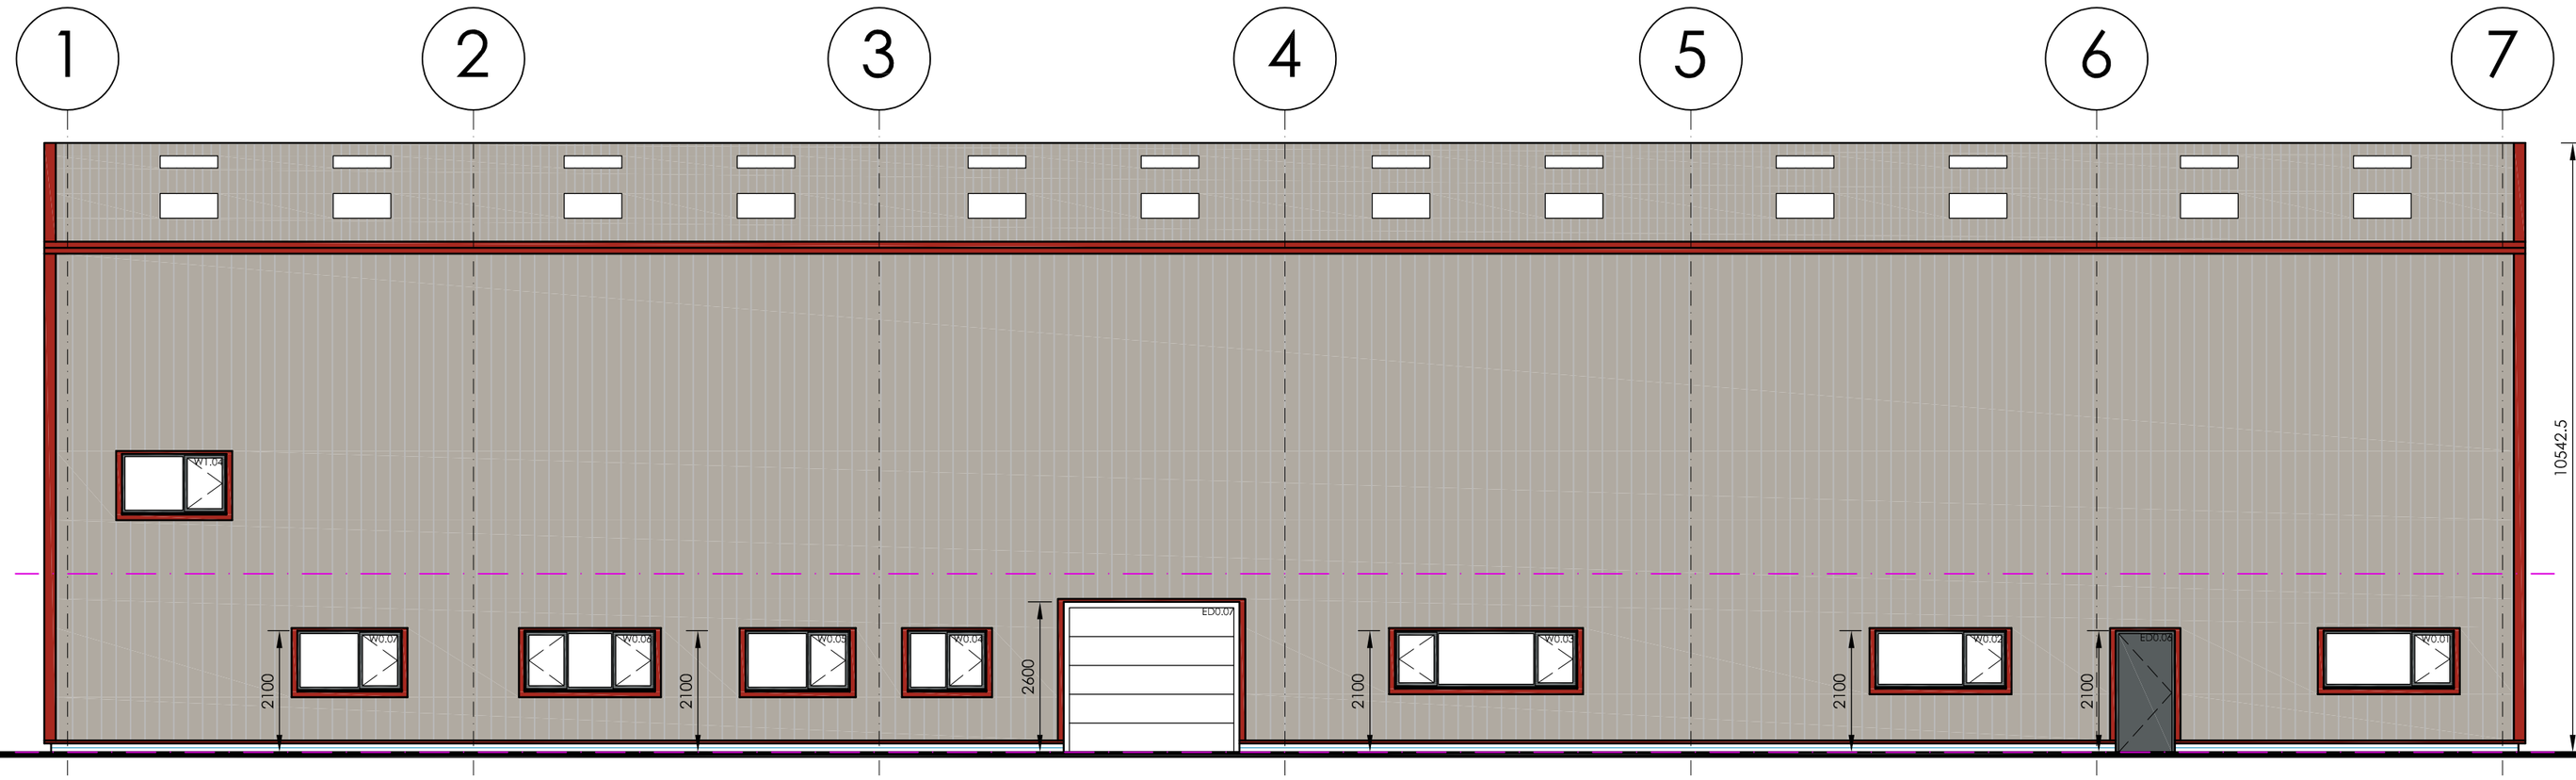

ELEVATION FACING BROOK 1:100

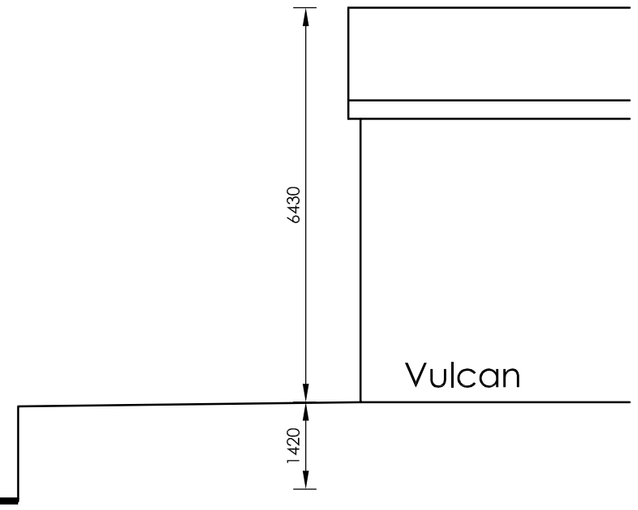

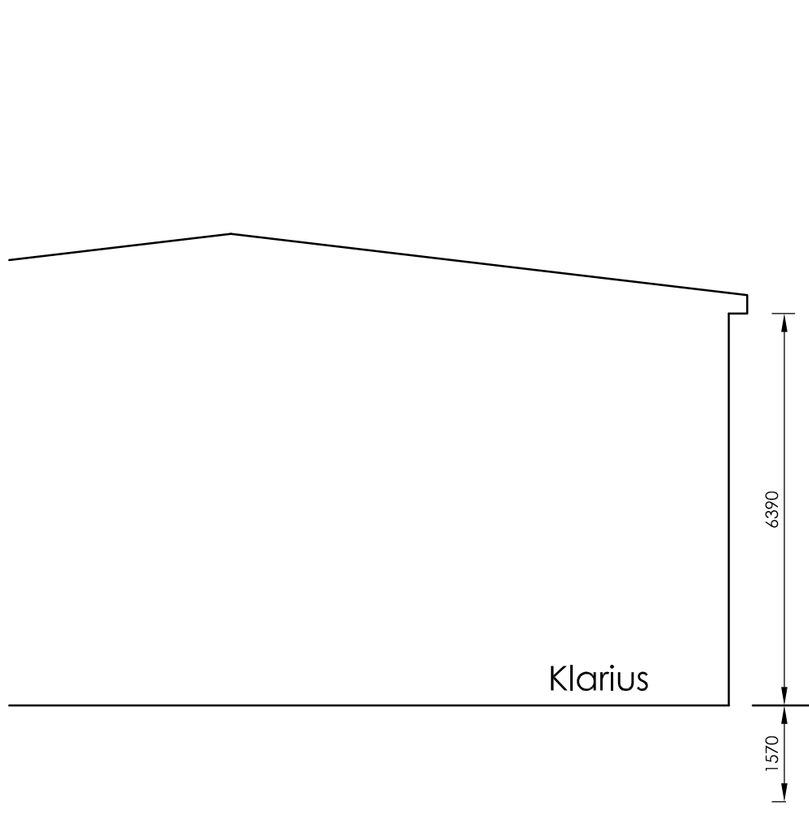

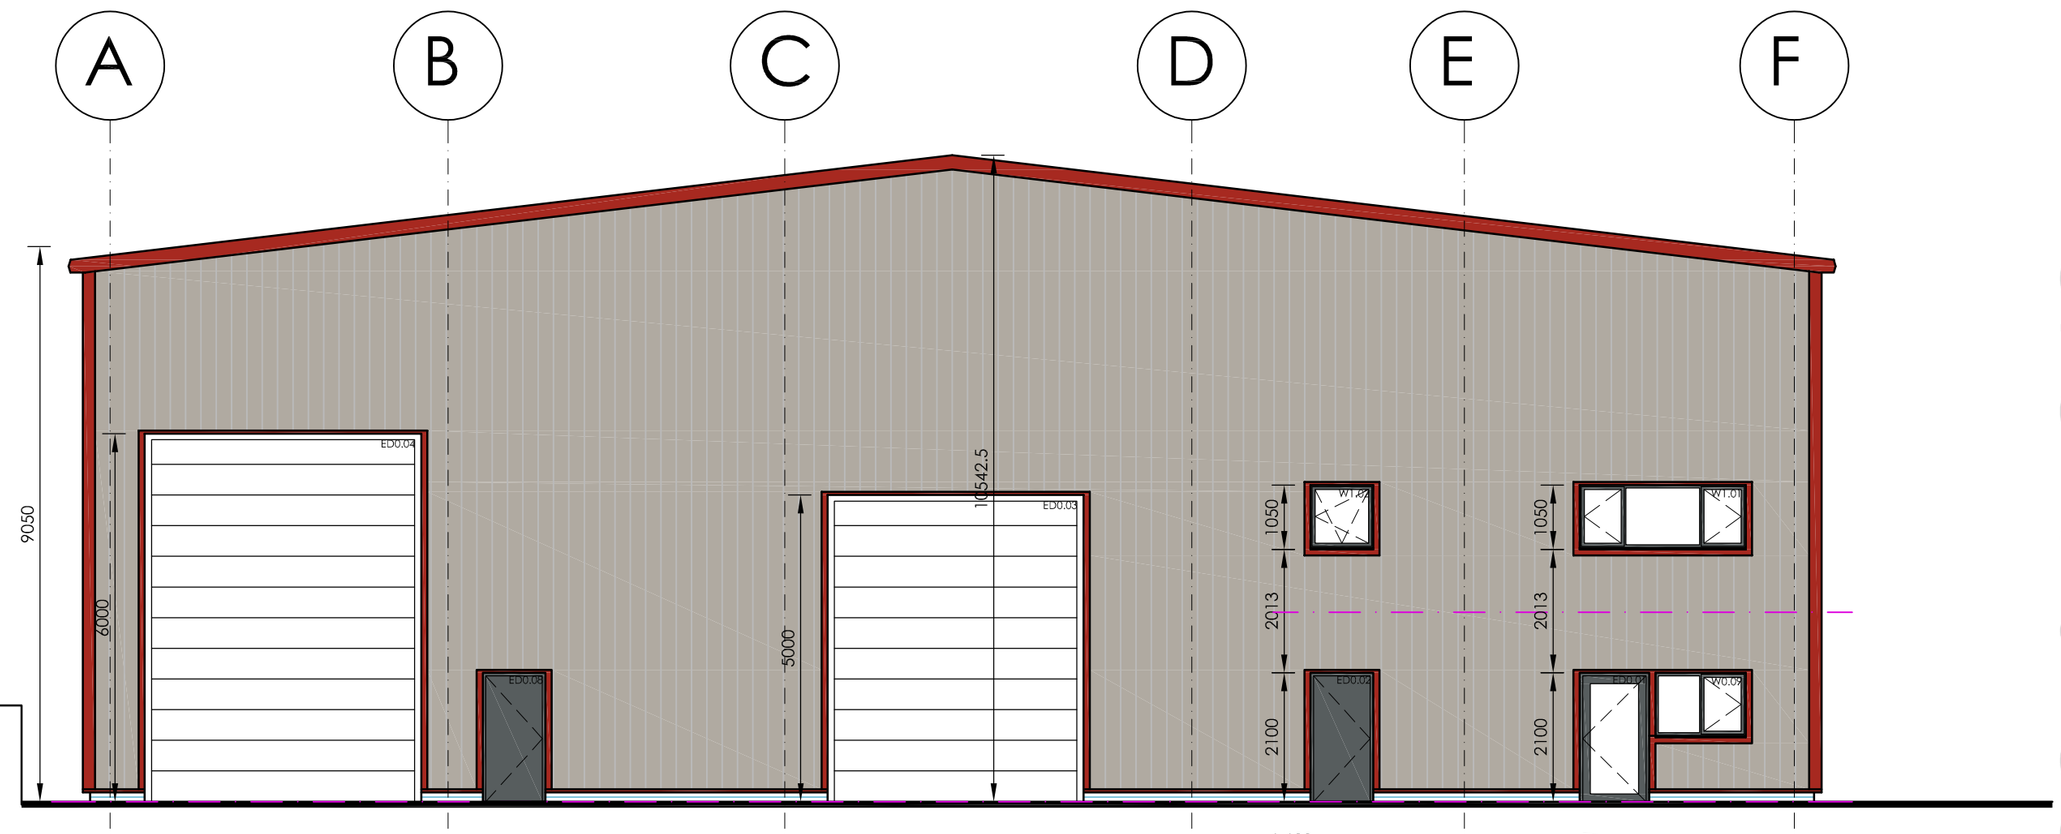

ELEVATION FACING KEATES WAY 1:100

1:100
2m 0 2m 4m 6m 8m 10m

CONSTRUCTION

Hewitt&Carr Architects
A: DaisyBank House | 17-19 Leek Road | Cheadle | ST10 1JE
T: 01538 756888
E: enquiries@hcarchitects.co.uk
W: www.hcarchitects.co.uk

Client
Zampell

Project
New Industrial Unit
Brookhouses Industrial Estate, Cheadle,
ST10 1PN

Title
Elevaions as Proposed

Status
Construction

Date Mar 2022 Drawn SG

Scale @A2 1:100 Checked

Project No 01168 Drawing No. AL(0)102 Rev E

File Ref: H:\