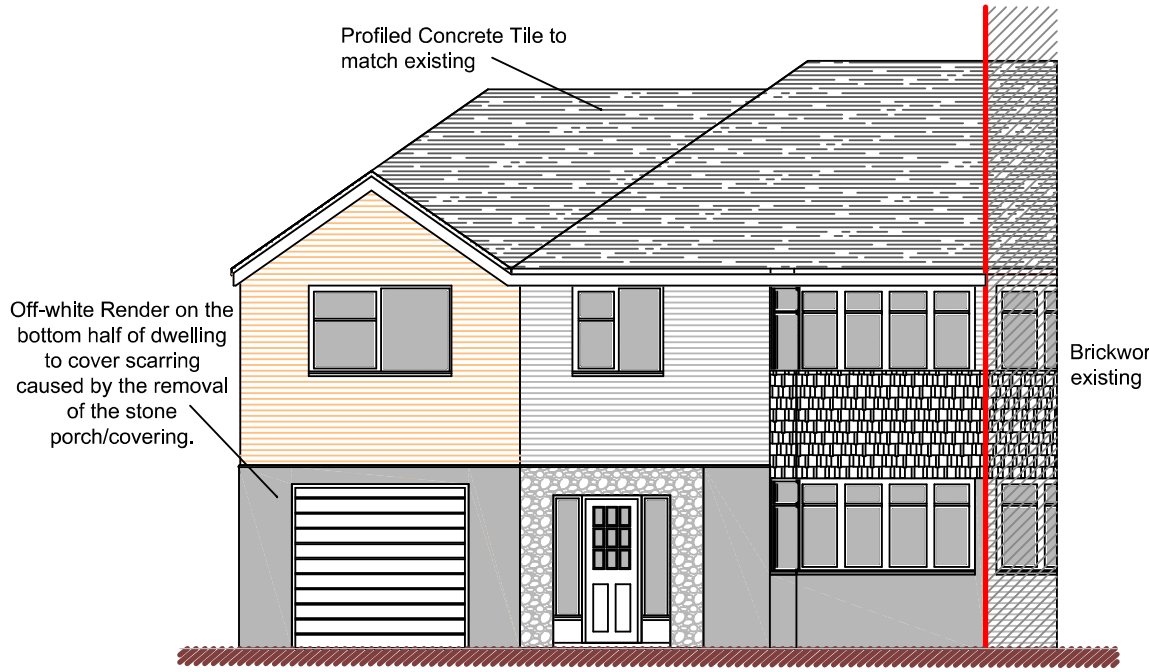

Front Elevation

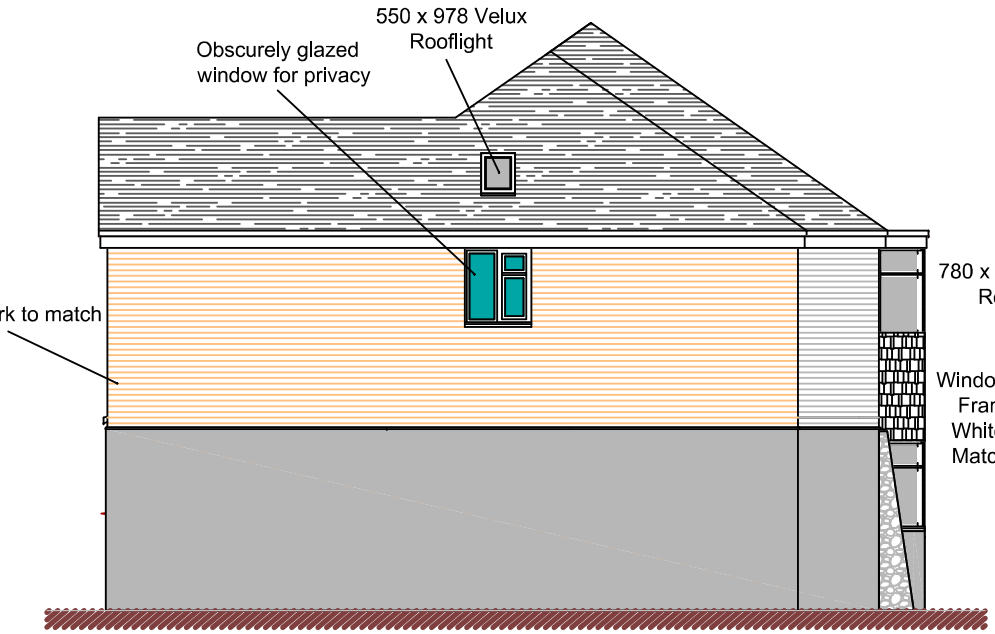

Side Elevation

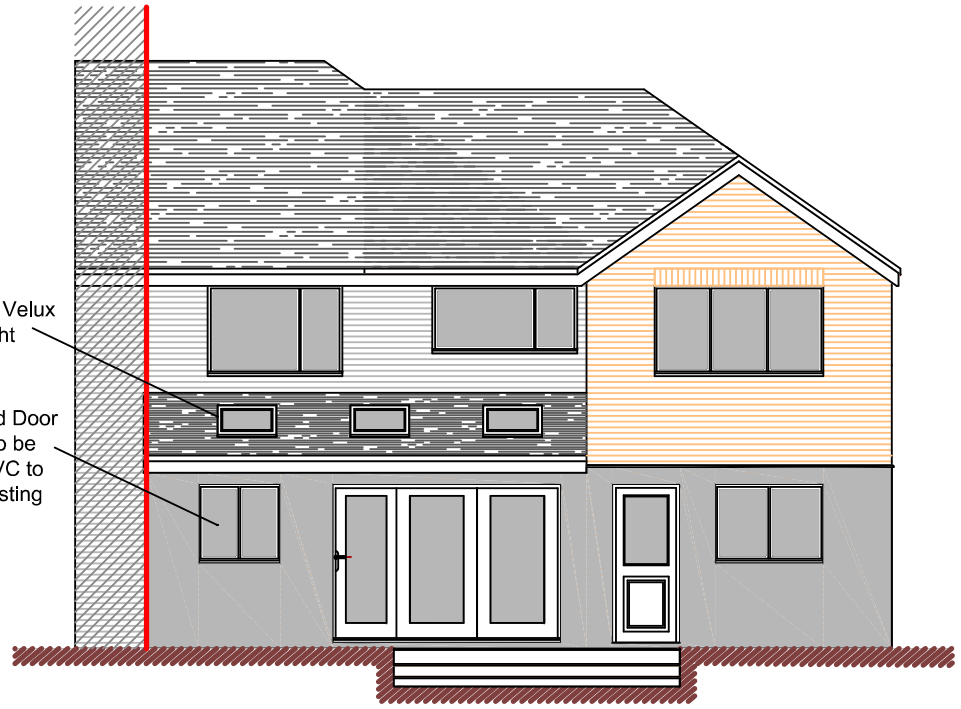

Rear Elevation

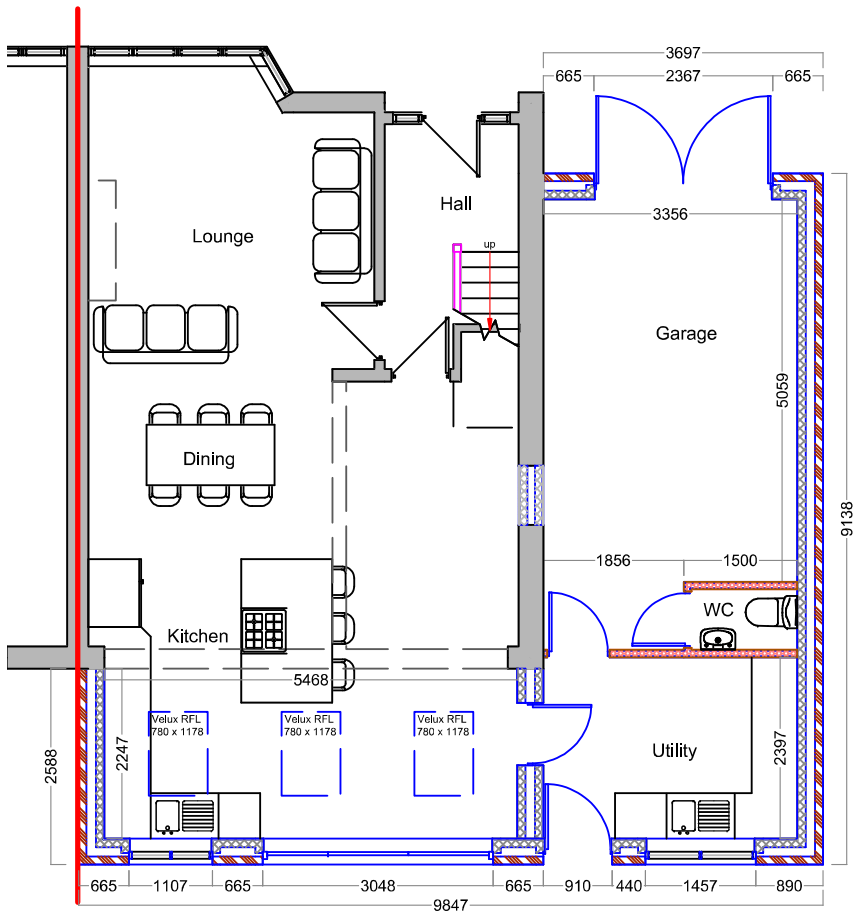

Ground Floor Plan

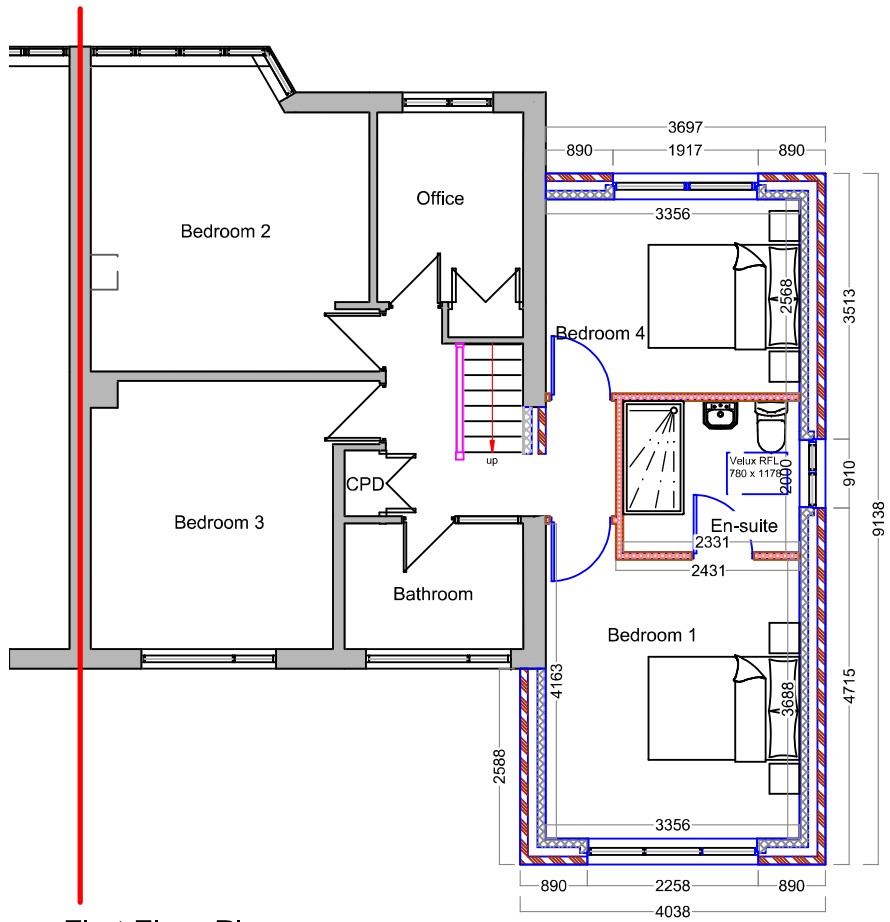

First Floor Plan

Metres

1 2 3 4 5 10

SCALE 1:100

DBD Architectural Consultancy Ltd ©2023

1. Copyright is vested with DBD Architectural Consultancy Ltd.

2. All dimensions to be checked on site before proceeding.

3. Contractor to check/adjust dimensions of new work to suit existing conditions.
Do not assume existing structure or details are plumb, square or level.

4. Contractor must notify the architect of any discrepancies before proceeding.

5. All drawings to be read in conjunction with all other consultants drawings and specs.

Rev	Date	Description
C	02.08.23	Minor Amendment
B	26.07.23	Amendments made following comments
A	22.06.23	Amendments made following comments

DBD Architectural Consultancy

DBD Architectural Consultancy Ltd
50 Broad Street, Leek,
Staffordshire, ST13 5NS
01538 382118
mail@dbdconsultants.co.uk
www.dbdconsultants.co.uk

Client:
Mr N Parr
9 Windsor Drive
Leek
ST13 6NP

Project:
Two storey side extension and single storey rear extension

Title:
Plans as Proposed

Stage: Planning		
Size: A3	Date: 16.06.23	Job No: 2333
Scale: 1:100		
Drawing Number: PL 03C		