
© Philip Kelsall Associates

The use of these plans and specifications is restricted to the original site for which they were prepared. Re-use, reproduction or publication by any method in whole or in part is prohibited, unless authorised by Philip Kelsall Associates. Ownership of the design, plans and specifications is solely with Philip Kelsall Associates.

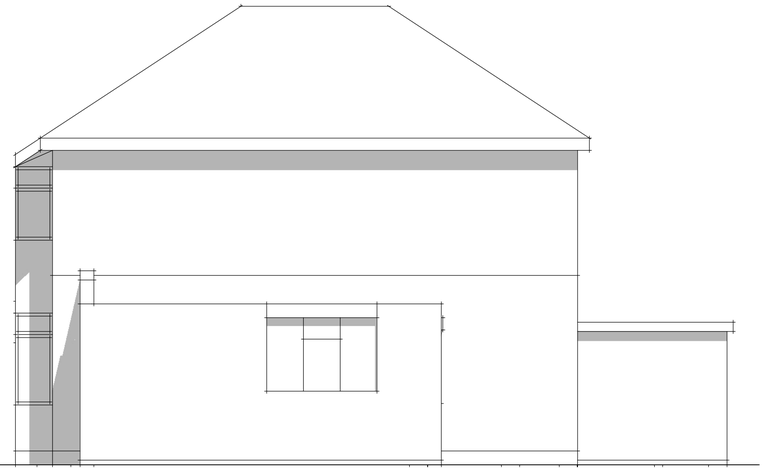

Existing Side Elevation 1:50




Existing Side Elevation 1:50




Existing Front Elevation 1:50




Existing Rear Elevation 1:50

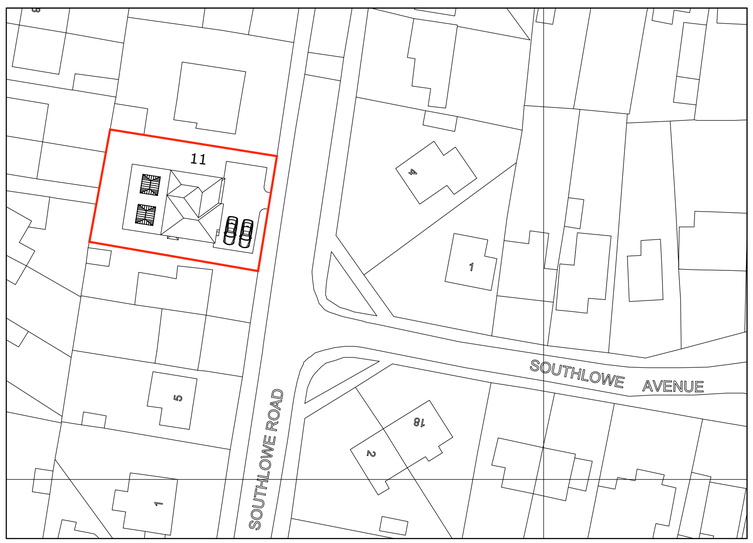

Proposed Site Plan 1:500

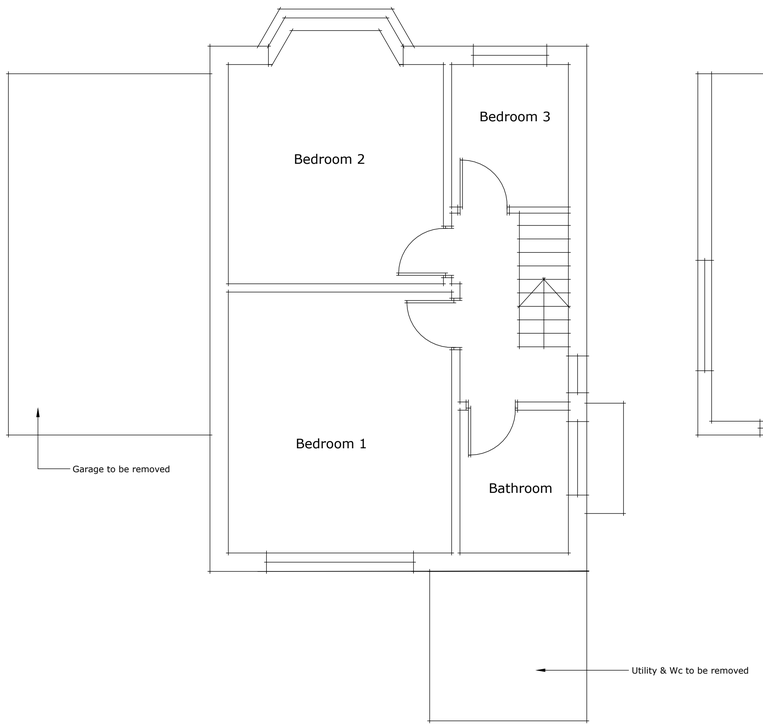

Existing First Floor 1:50

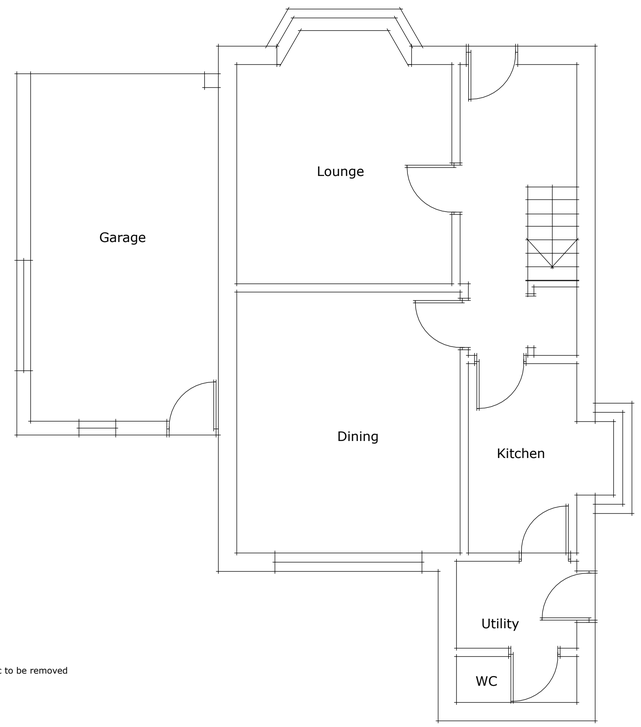

Existing Ground Floor 1:50

Rev.	Date	Remark
A	14-08-2023	2no. 2.4 x 4.8 car parking bays added in addition to garage bay.

Site Address
11 Southlowe Road
Werrington ST9 0HR

Client : Mr & Mrs Cottrell

Project
Side & Rear extensions

Scale 1:500 1:50 @ A1

Drawing No. SA_11_02_A

Drawing Title : Site Plan & Survey

Issue : PLANNING

PHILIP KELSALL ASSOCIATES
ARCHITECTURAL & BUILDING CONSULTANTS

47 Rockside Mow Cop ST7 4PG
Tel. 07889364105
Email phil@philipkelsall.co.uk