

© Philip Kelsall Associates

The use of these plans and specifications is restricted to the original site for which they were prepared. Re-use, reproduction or publication by any method in whole or in part is prohibited, unless authorised by Philip Kelsall Associates. Ownership of the design, plans and specifications is solely with Philip Kelsall Associates.

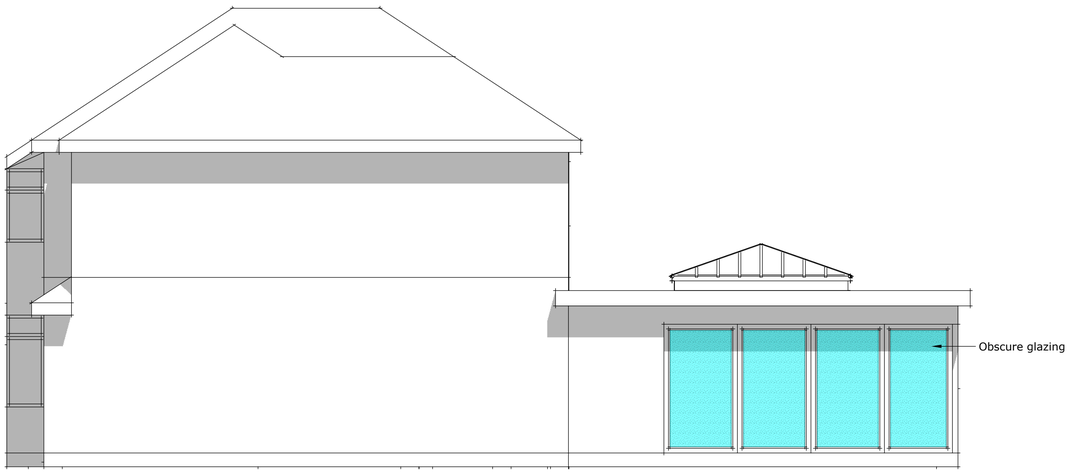


Proposed Side Elevation 1:50

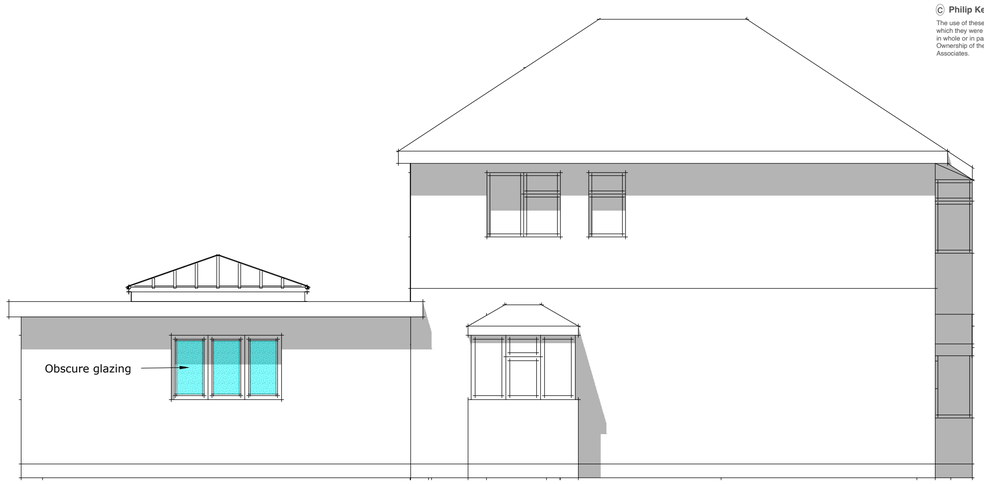


Proposed Side Elevation 1:50



Proposed Front Elevation 1:50

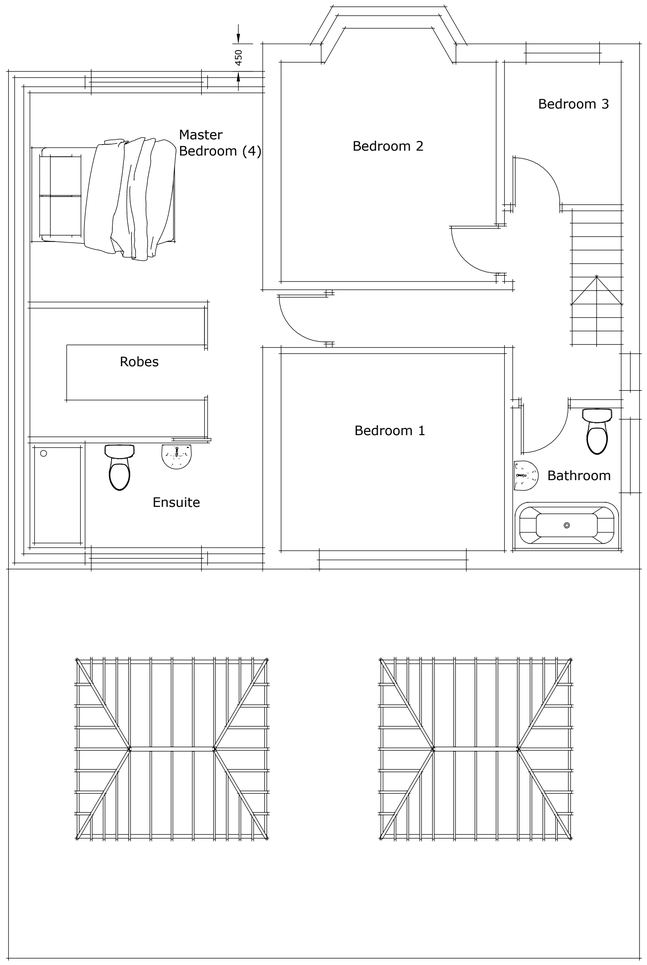

Proposed First Floor 1:50

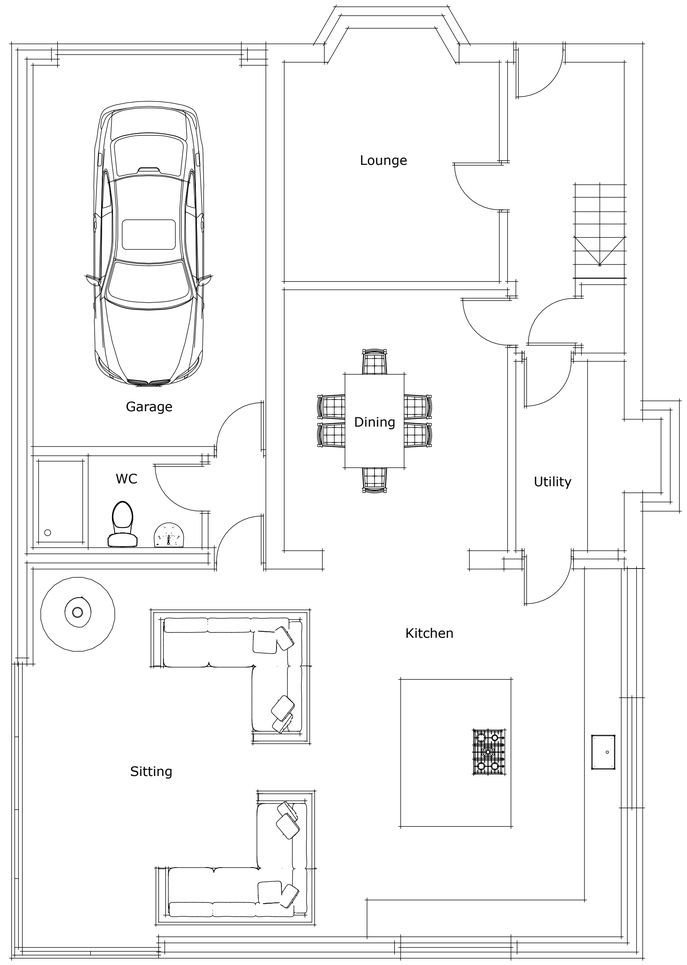

Proposed Ground Floor 1:50



Proposed Rear Elevation 1:50

Rev.	Date	Remark
A	14-08-2023	- FF Ext'n Set Back 450mm - Ext'n Roof reconfigured with lowered ridge line - Obscured glazing added to side glazing

Site Address
11 Southlowe Road
Werrington ST9 0HR

Client : Mr & Mrs Cottrell

Project
Side & Rear extensions

Scale 1:50 @ A1

Drawing No. SA_11_03_A

Drawing Title : Proposals

Issue : PLANNING

PHILIP KELSALL ASSOCIATES
ARCHITECTURAL & BUILDING CONSULTANTS

47 Rockside Mow Cop ST7 4PG
Tel. 07889364105
Email phil@philipkelsall.co.uk