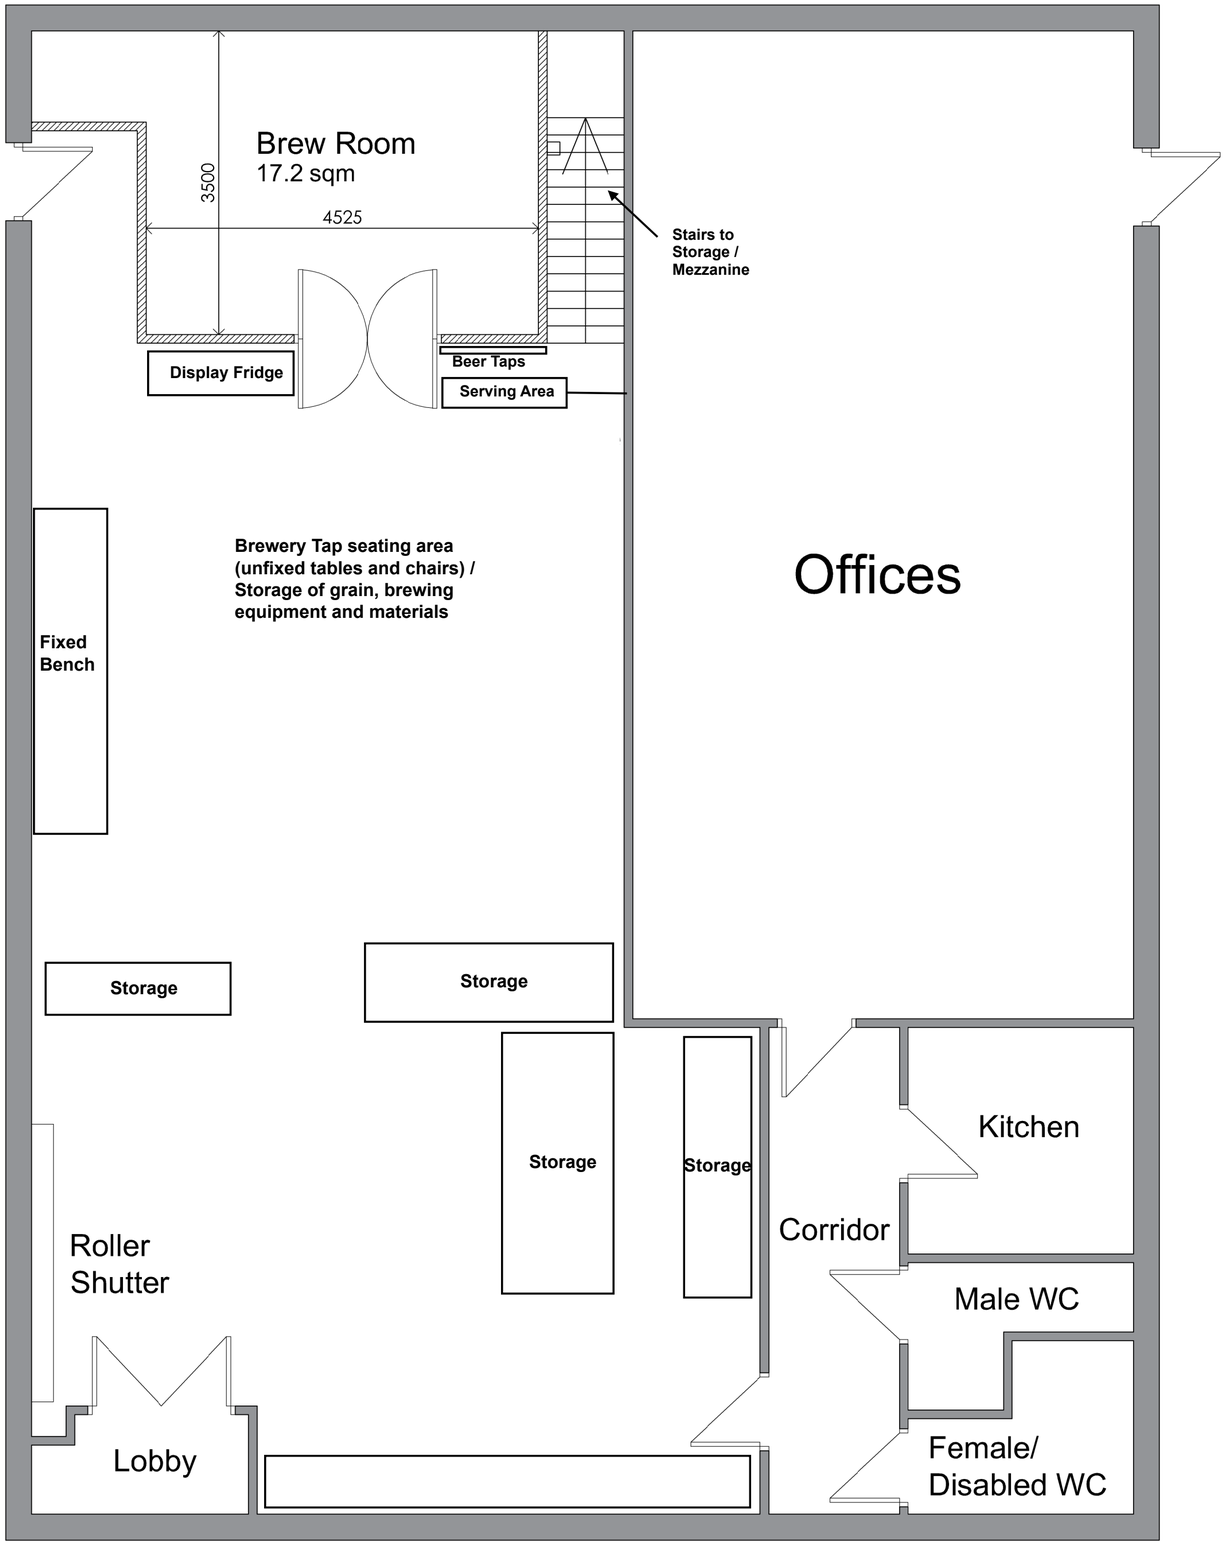

NB: Storage Areas to be used for Mechanical Services Contracting Equipment. They do not form part of the approved scheme

Floor Plan 1:50

1:50
1m 0 1m 2m 3m 4m 5m
1:500
10m 0 10m 20m 30m 40m 50m
1:1250
25m 0 25m 50m 75m 100m 125m

Ordnance Survey © Crown copyright 2021 All rights reserved. Licence number 100051789

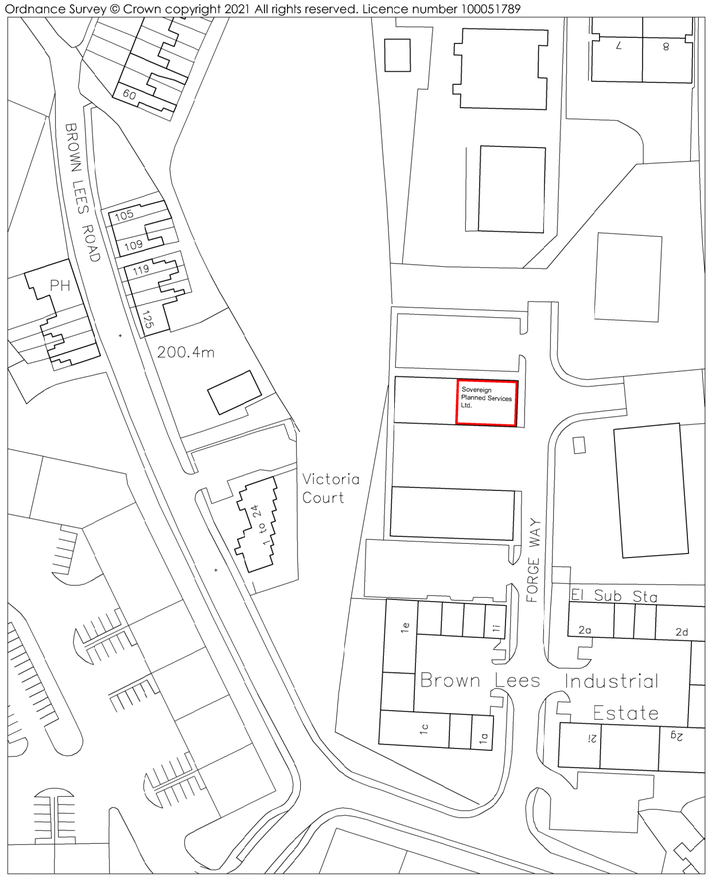

Site Location Plan 1:1250

Ordnance Survey © Crown copyright 2021 All rights reserved. Licence number 100051789

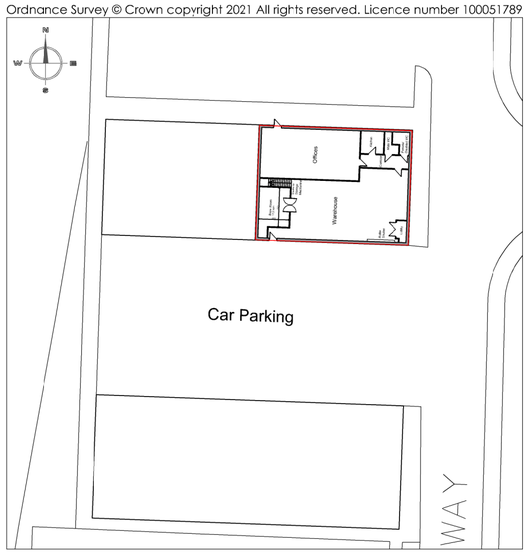

Site Plan 1:500

Copyright of this drawing is vested in the Architect and it must not be copied or reproduced without consent. Figured dimensions only are to be taken from this drawing. All contractors must visit the site and be responsible for taking and checking all dimensions relative to their work. Hewitt&Carr Architects Ltd are to be advised of any variation between drawings and site conditions.
CLIENTS ARE ADVISED TO CLARIFY DIMENSIONS WITH THE ARCHITECT PRIOR TO SETTING OUT AND NOT TO SCALE FROM THE DRAWING

Rev.	Drawn	Comments	Date
A	BVC	Red edge added to site location plan.	26.02.21
B	BVC	Site plan and scale bars added.	02.03.21

Hewitt&Carr Architects
A: DaisyBank House I 17-19 Leek Road I Checdle I ST10 1JE
T: 01538 756888
E: enquiries@hcarchitects.co.uk
W: www.hcarchitects.co.uk

Client
Sovereign Planned Services Ltd.

Project
Proposed change of use to part of industrial unit at Unit 3D, Forge Way, Brown Lees Industrial Estate, Biddulph

Title
Proposed Floor Plan

Status
Scheme

Date Feb 2021 Drawn BVC

Scale @A2 As Stated Checked

Project No 01060 Drawing No. AL(0)02 Rev B

SCHEME

File Ref: H:\