
This drawing is copyright and should not be reproduced without the permission of Building Design Service


Sheet size A1

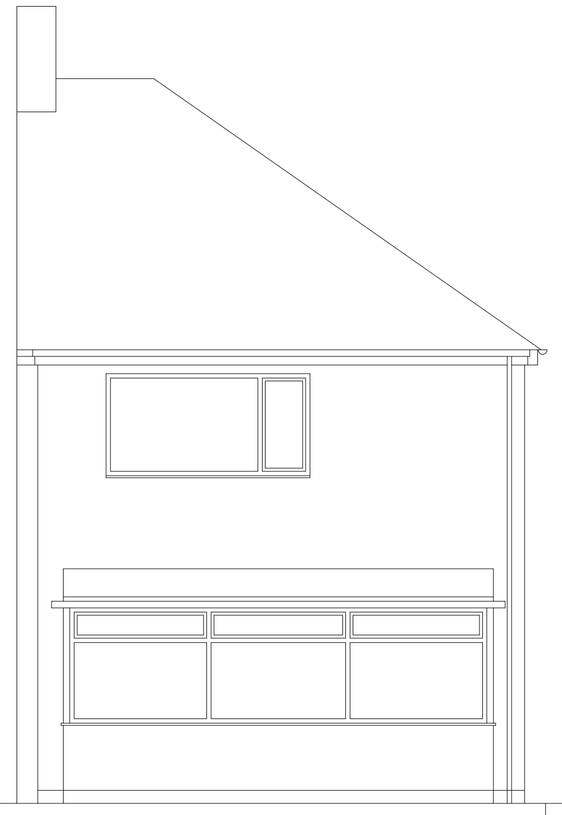


EXISTING REAR ELEVATION



EXISTING SIDE ELEVATION

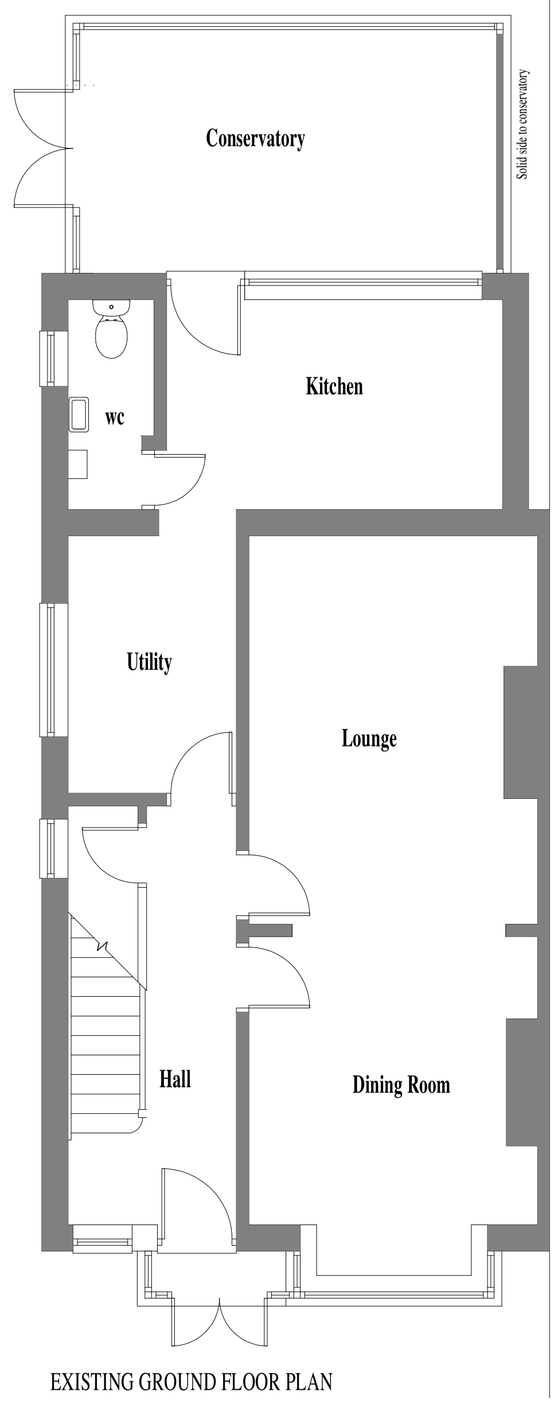

EXISTING GROUND FLOOR PLAN

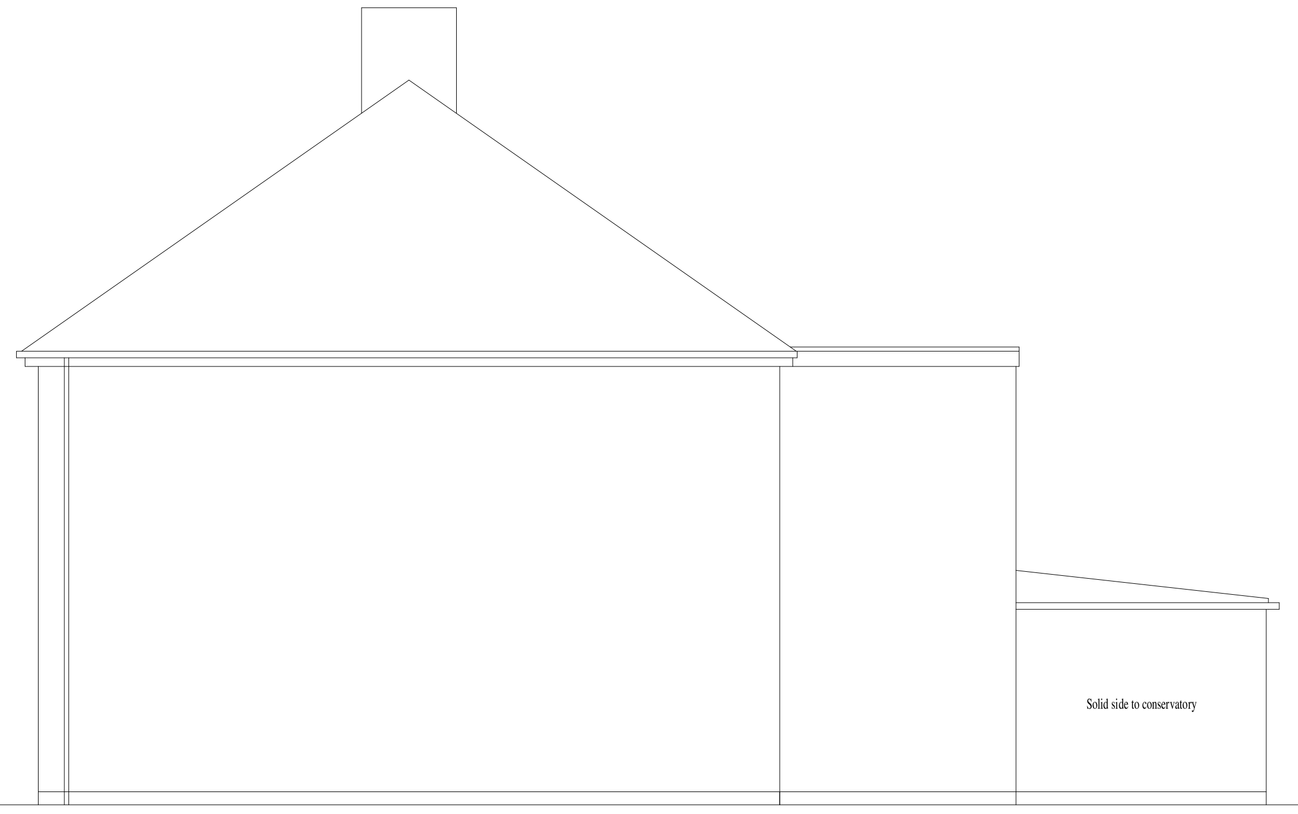

EXISTING SIDE ELEVATION

0 1 2 3 4 5 6 7 8 9 10m

Building Design

CIAT Registered Practice

TITLE

PROPOSED ALTERATIONS AND EXTENSIONS AT
40 ASH BANK ROAD
STOKE-ON-TRENT.
ST2 9DR

CLIENT

BETHANY NEWMAN

DRAWING NO.

SURVEY AS EXISTING

SCALE
1:50

DATE
AUGUST 2023

B. BLAKEMAN CIAT
2 Conran Place
Barlaston
Stoke-on-Trent.
ST12 9FL
TEL 01782 470694