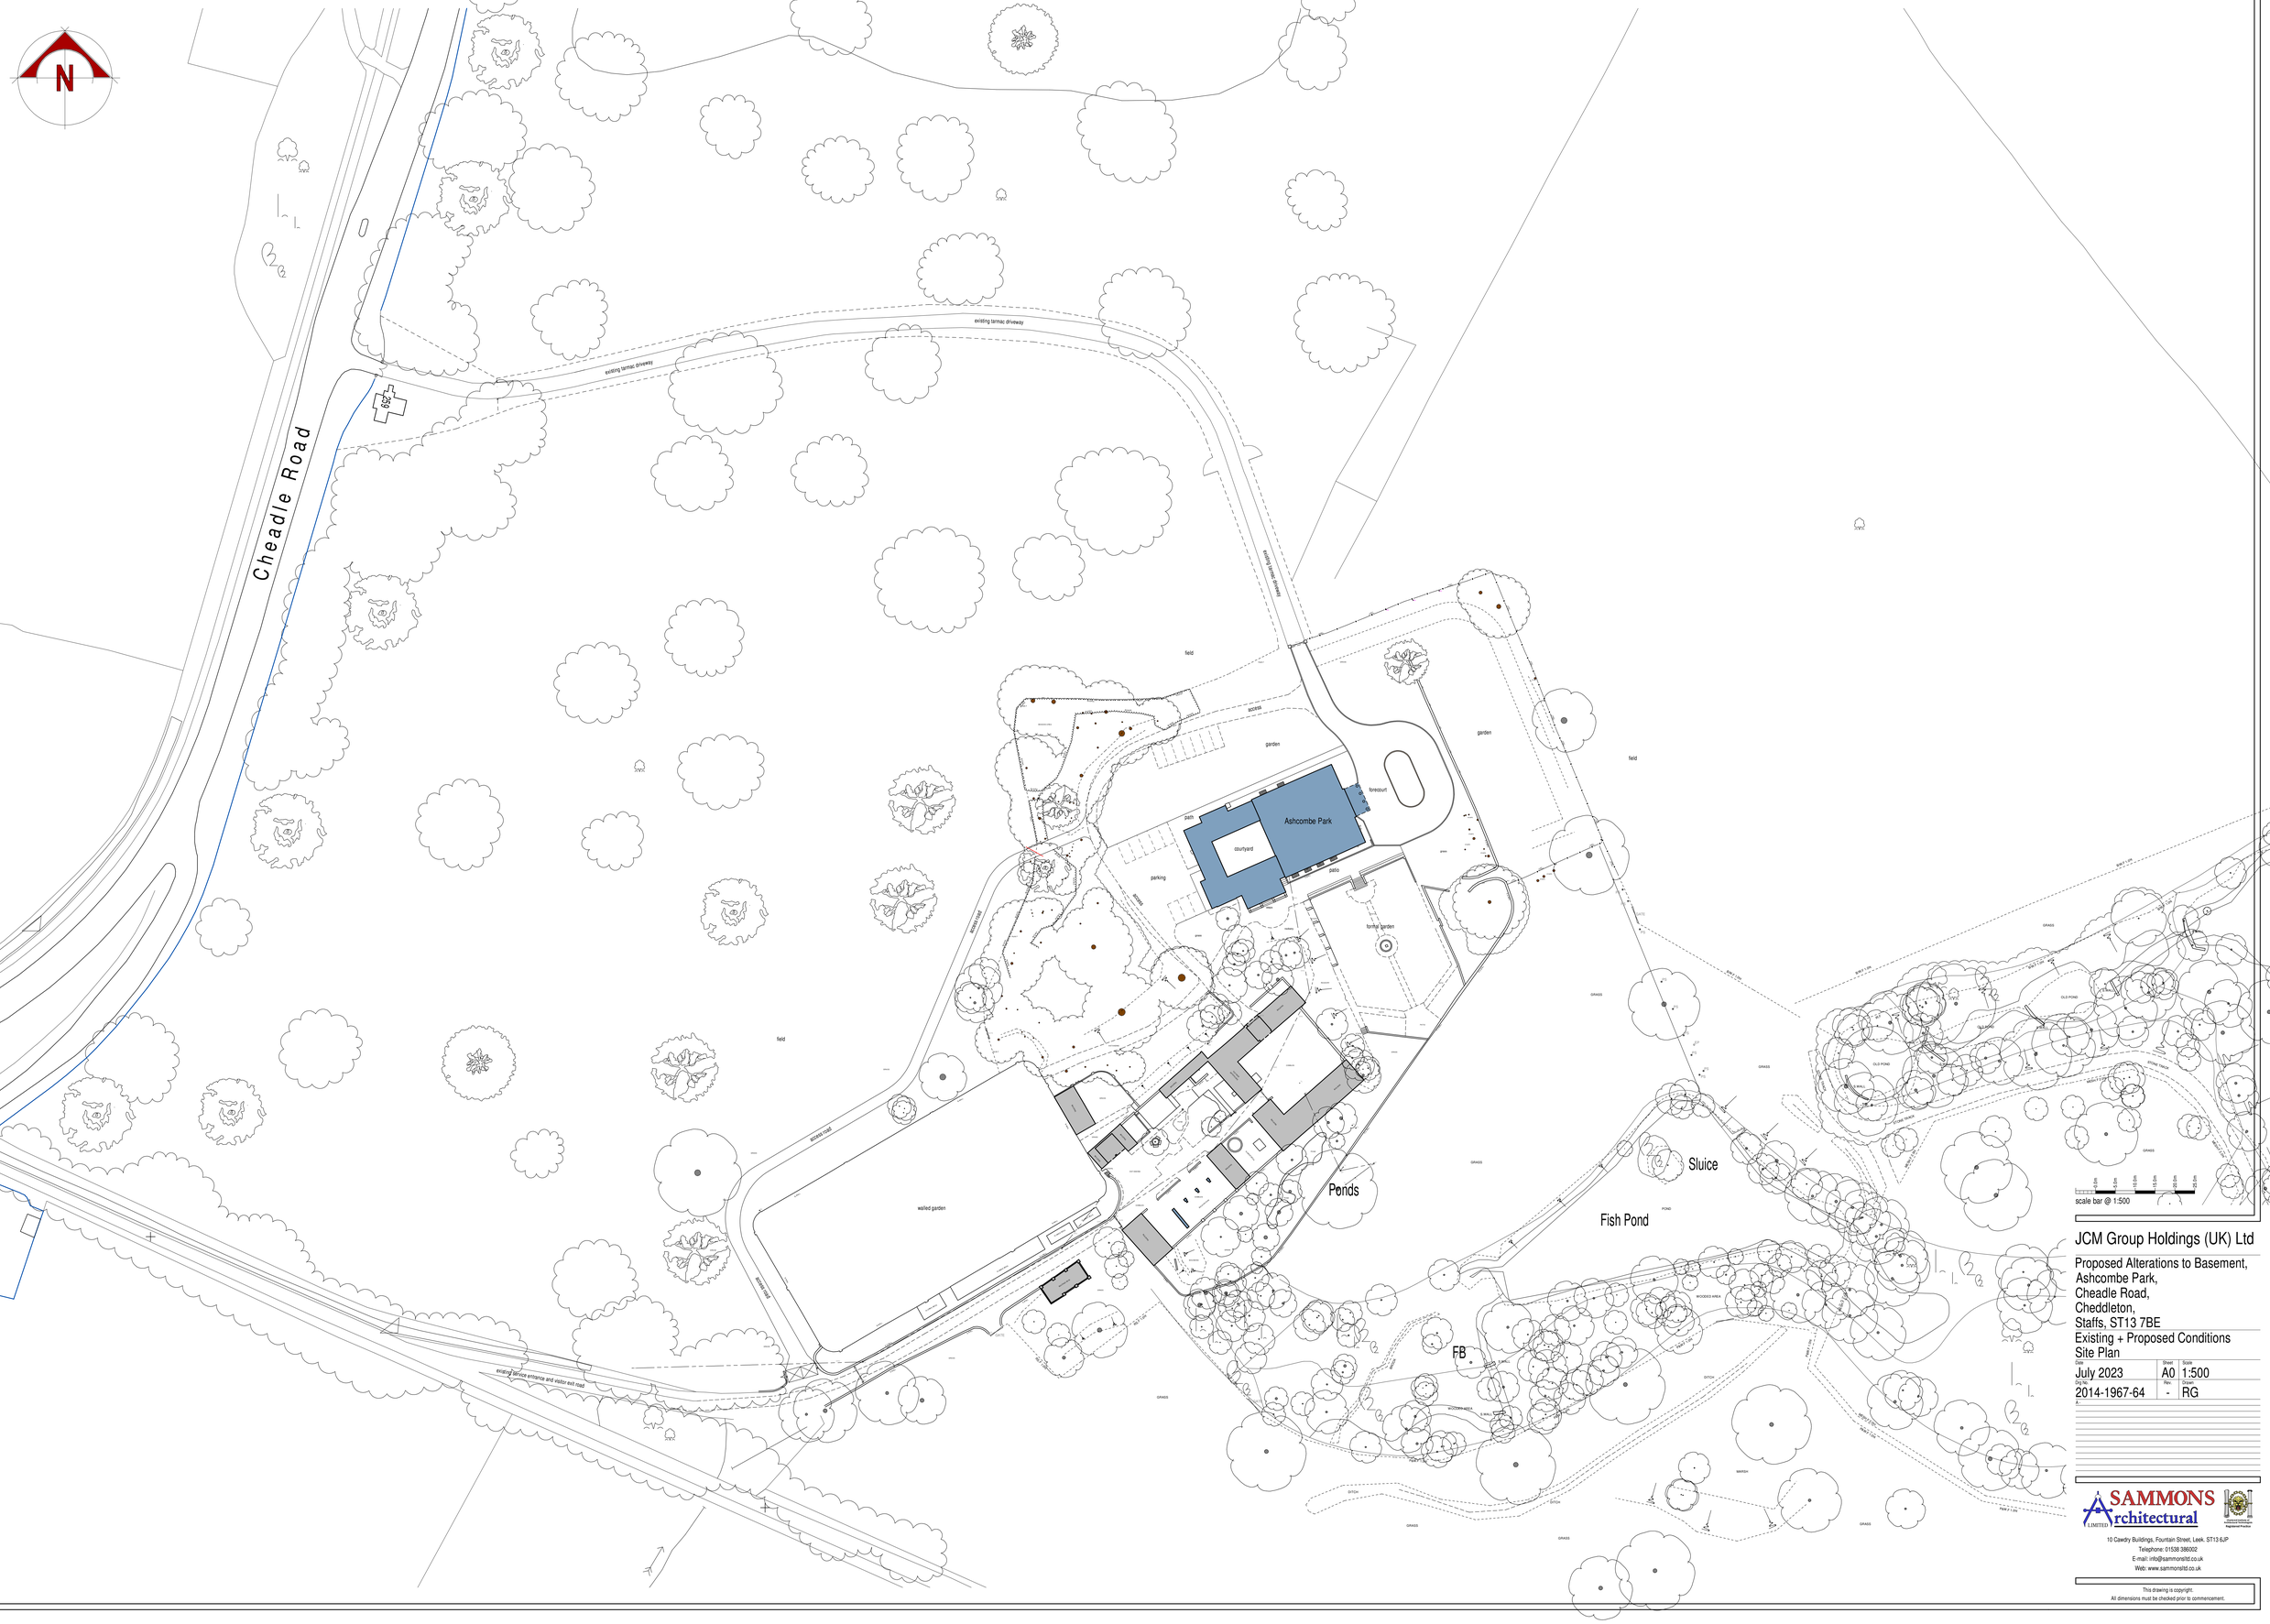

JCM Group Holdings (UK) Ltd

Proposed Alterations to Basement,
Ashcombe Park,
Cheadle Road,
Cheddleton,
Staffs, ST13 7BE

Existing + Proposed Conditions
Site Plan

Date	Sheet	Scale
July 2023	A0	1:500
Proj No.	Rev.	Drawn
2014-1967-64	-	RG

SAMMONS Architectural LIMITED
10 Cawdry Buildings, Fountain Street, Leek, ST13 6JP
Telephone: 01538 386002
E-mail: info@sammonsltd.co.uk
Web: www.sammonsltd.co.uk

This drawing is copyright.
All dimensions must be checked prior to commencement.