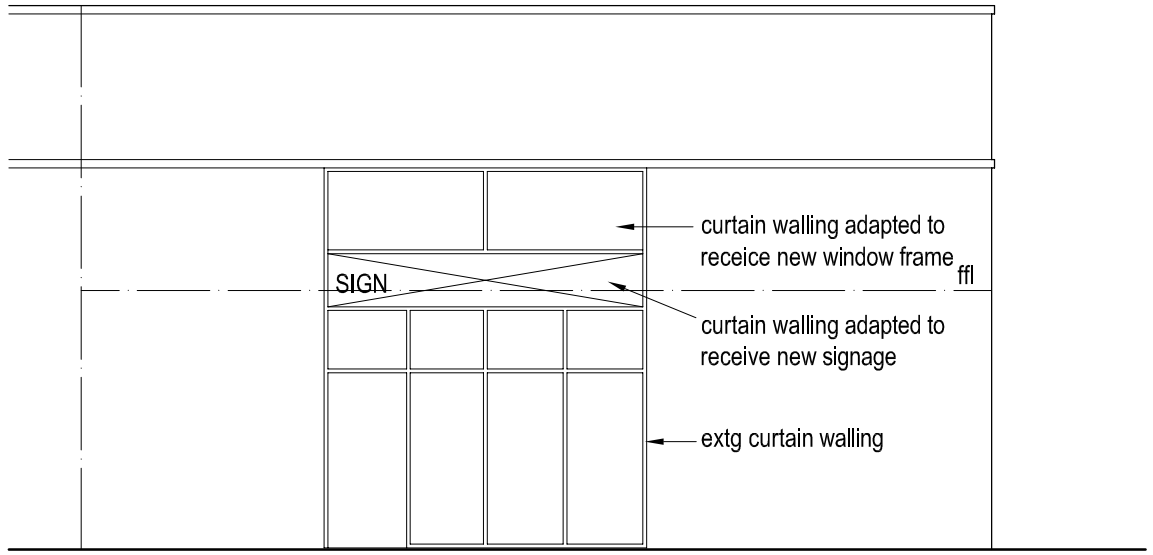

FRONT ELEVATION scale 1/00

0 1 2 3 4 5m

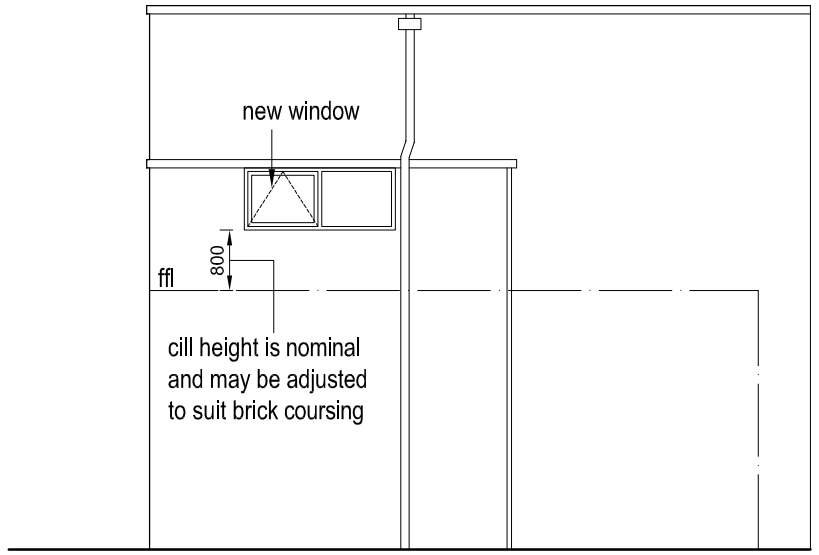

SIDE ELEVATION

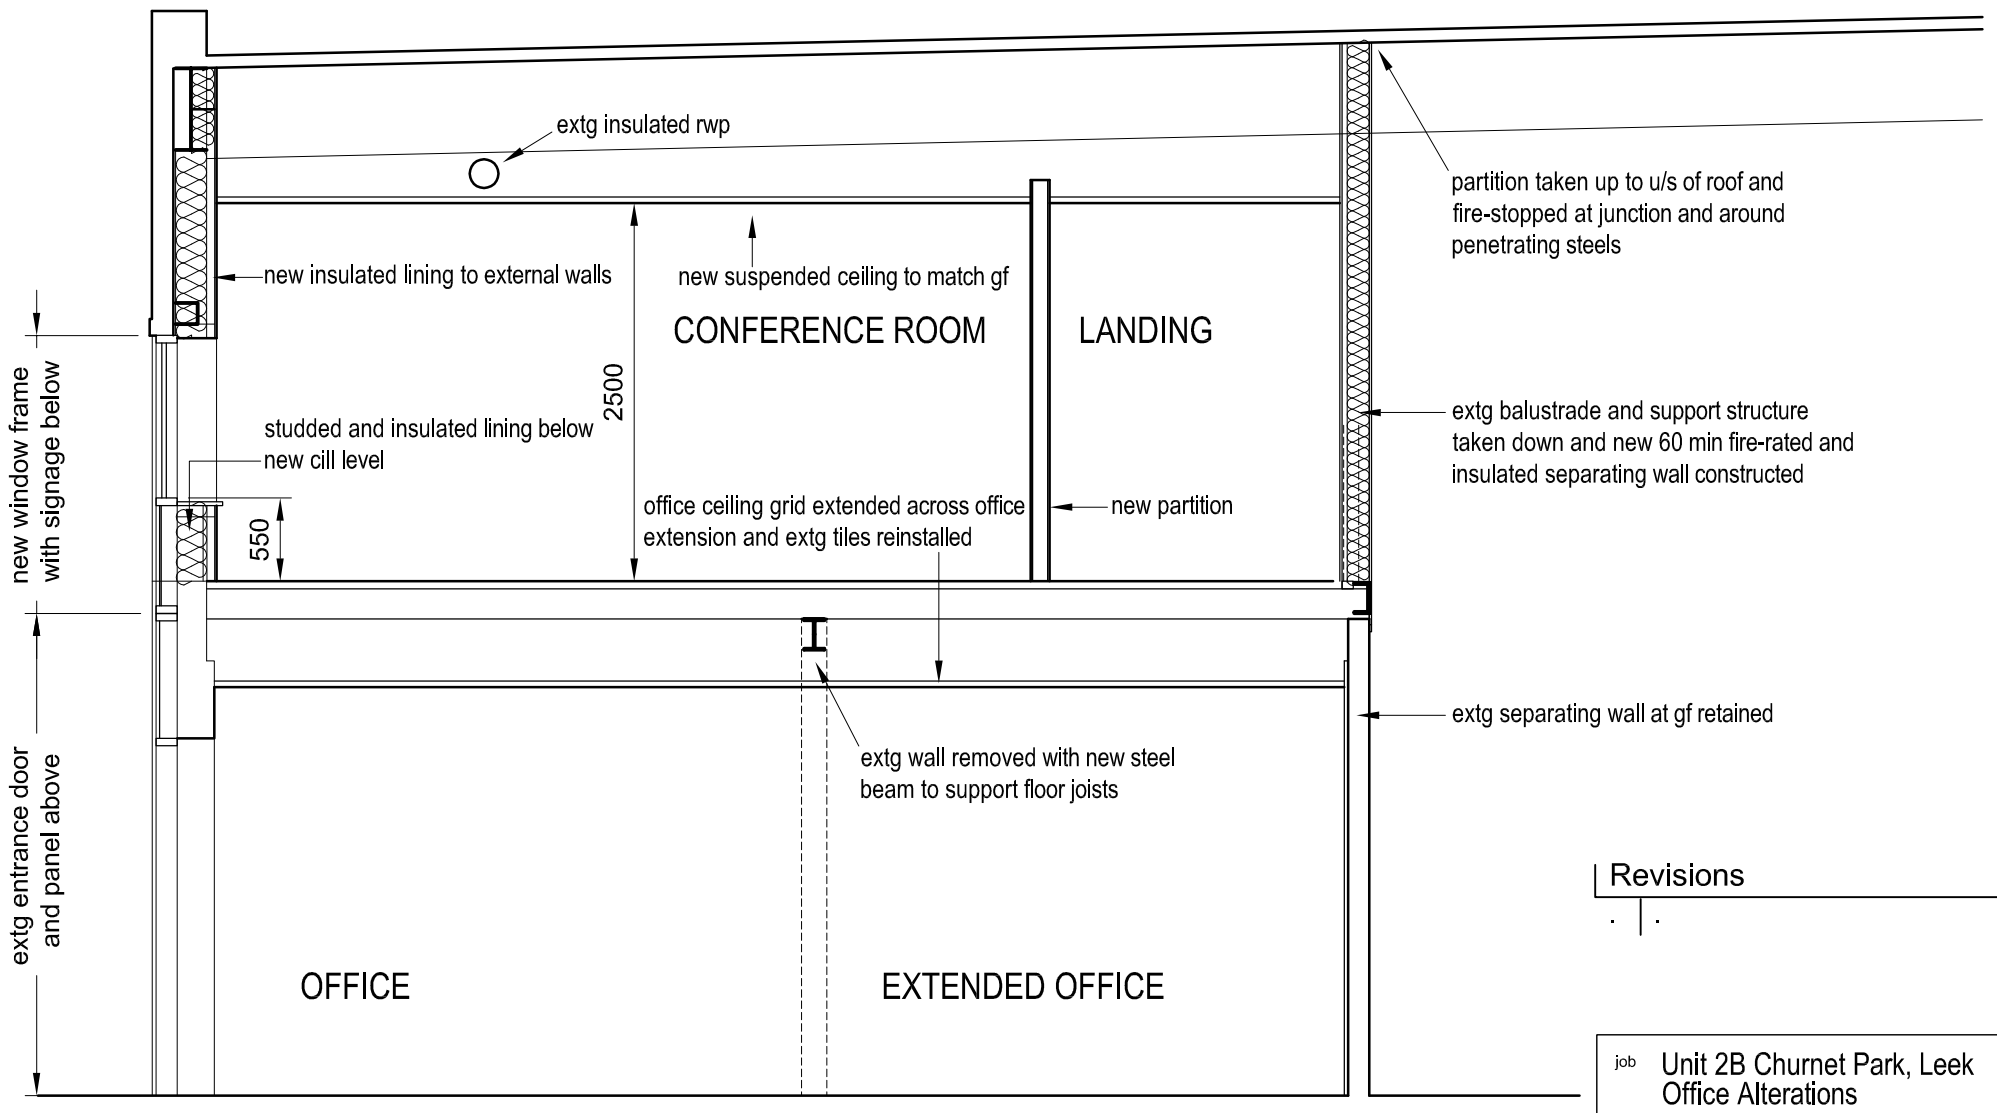

CROSS SECTION ON Y-Y scale 1/50

0 1 2 3m

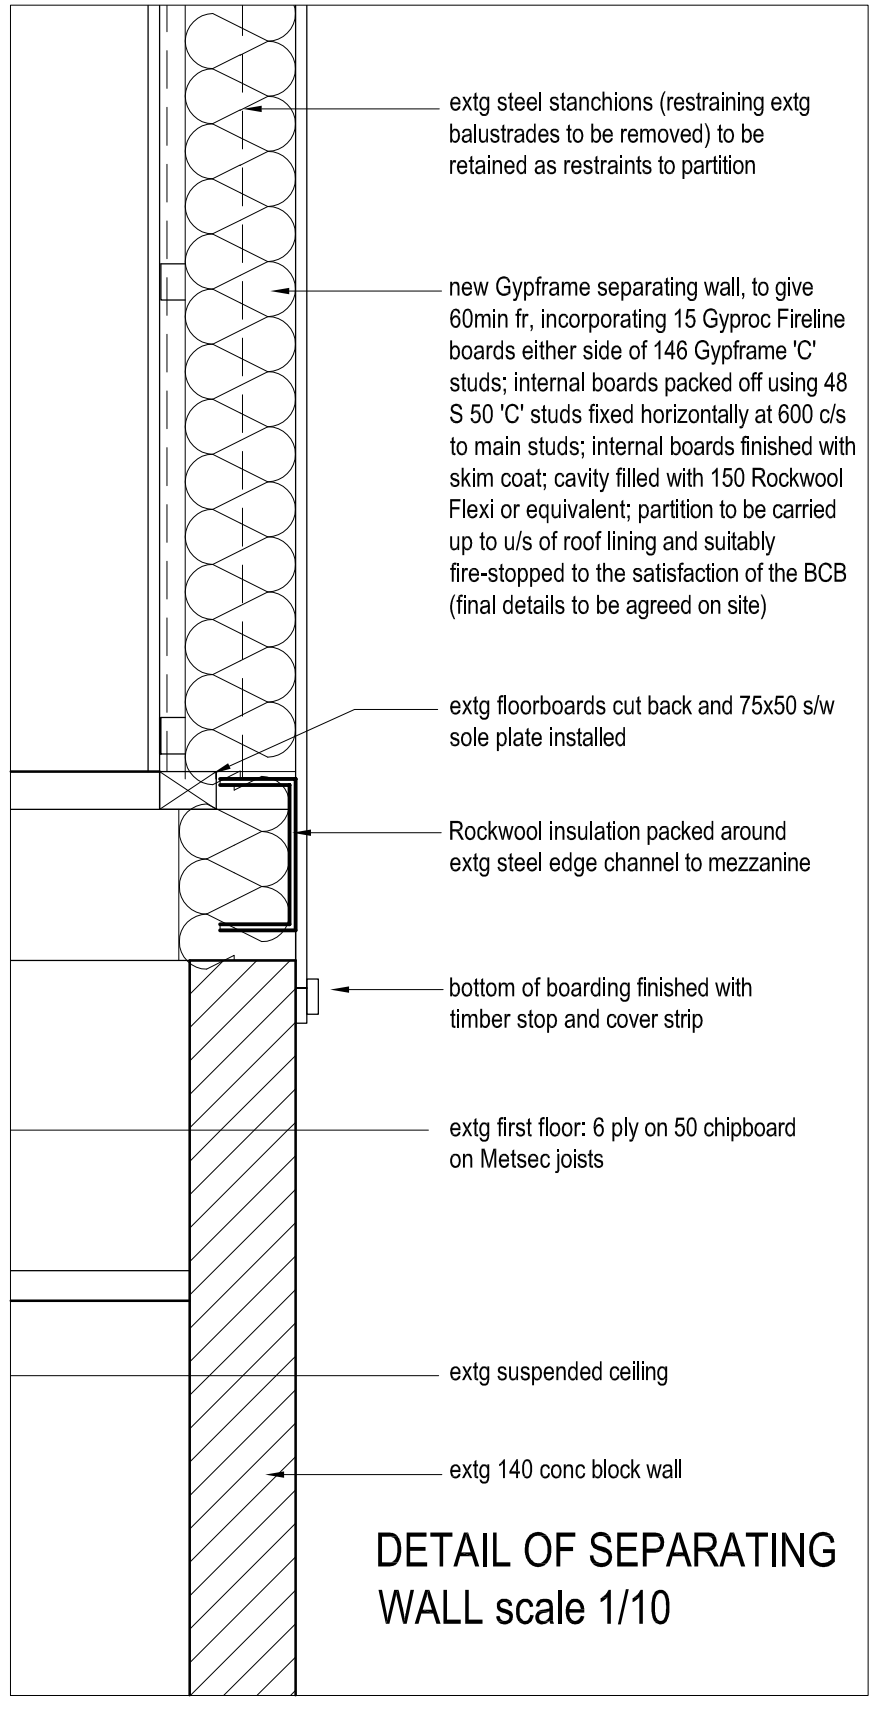

DETAIL OF SEPARATING
WALL scale 1/10

Revisions

. . .

job Unit 2B Churnet Park, Leek
Office Alterations

title Sections & Elevations as Proposed

date	scale	dwg. no.	rev.
31.07.23	as shown @ A3	CP-102	.

Ian Ankers architecture
Building and Design Consultants
Ryecroft Farm, Rushton Spencer, Macclesfield, SK11 0RP
t 01260 546944
e ian@iankers.co.uk
w www.iankers.co.uk