Revisions

. | . | .

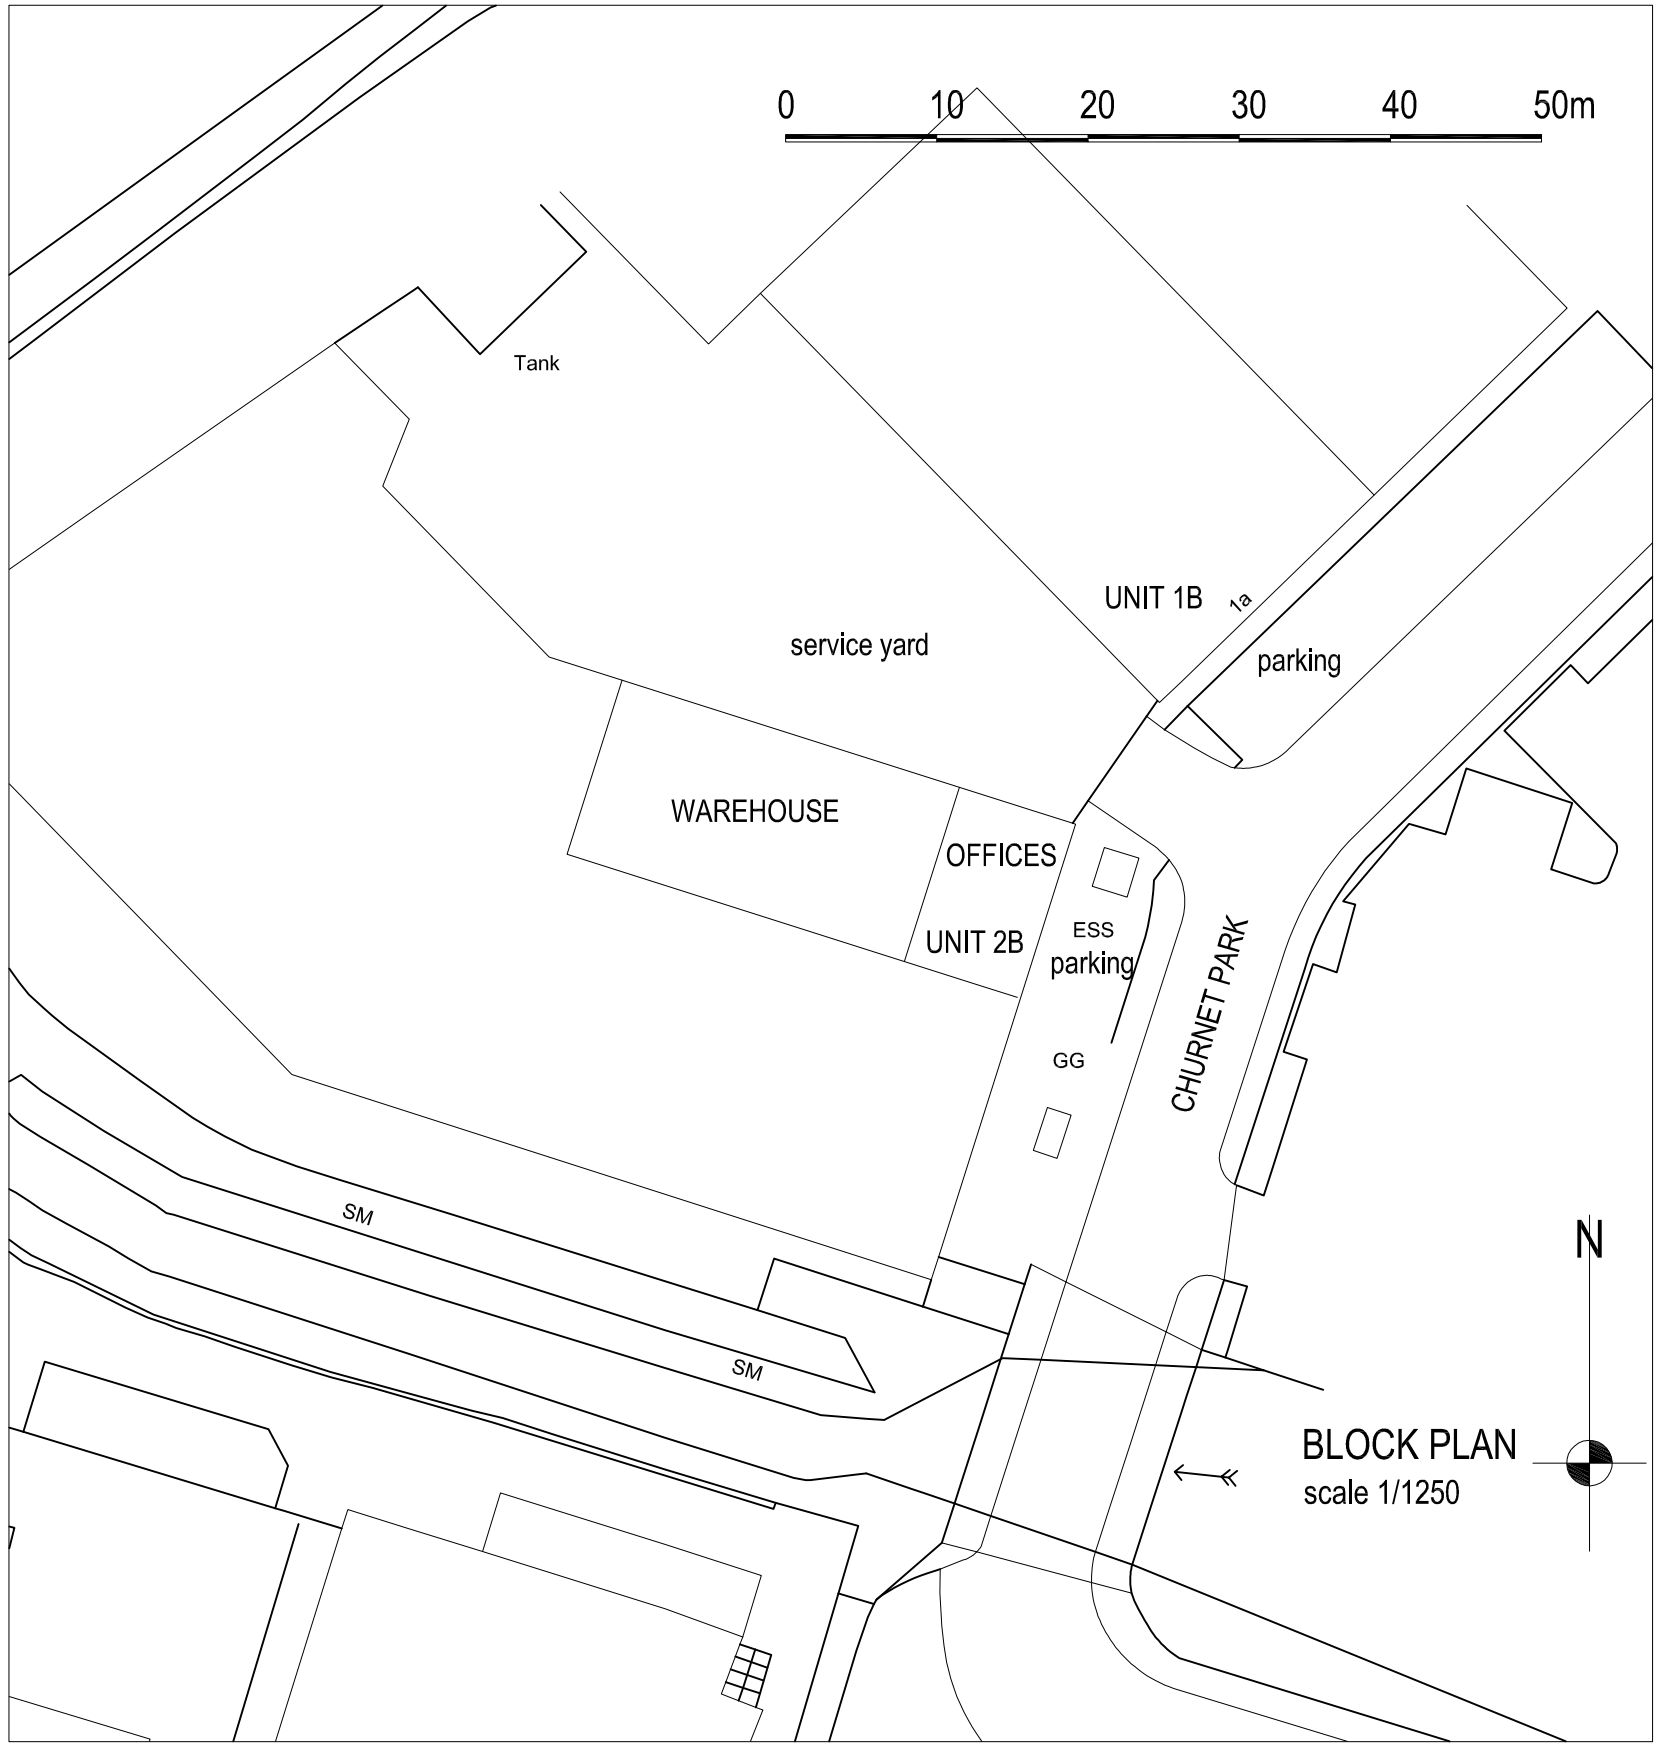

BLOCK PLAN
scale 1/1250

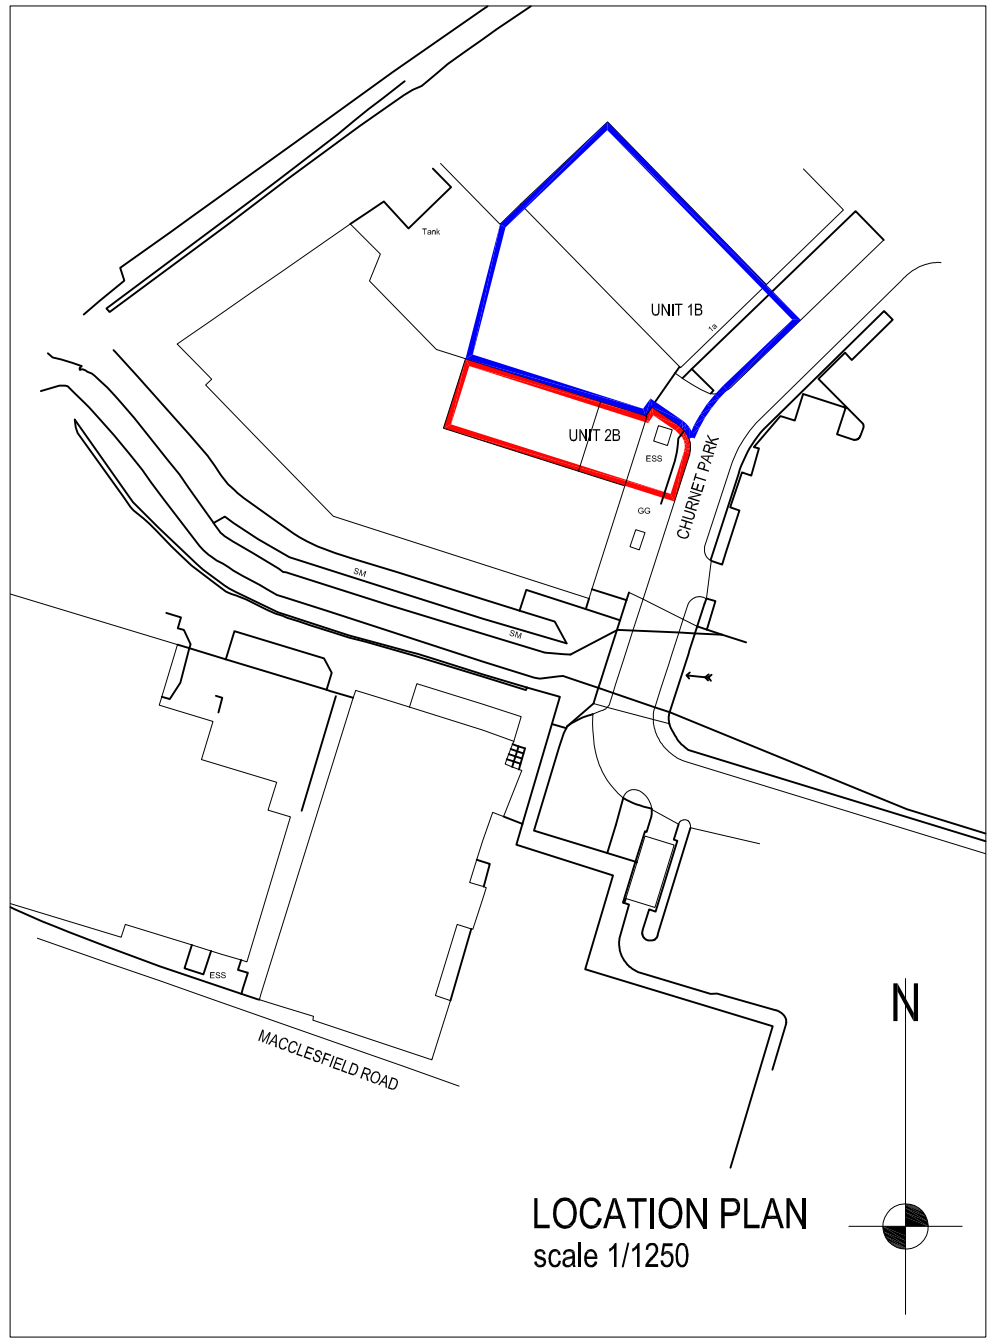

LOCATION PLAN
scale 1/1250

job	Unit 2B Churnet Park, Leek Office Alterations		
title	Block and Location Plans		
date 02.08.23	scale as shown @ A3	dwg. no. CP-106	rev. .

Ian Ankers architecture
Building and Design Consultants
Ryecroft Farm, Rushton Spencer, Macclesfield, SK11 0RP
t 01260 546944
e ian@iankers.co.uk
w www.iankers.co.uk