Revisions

. | . | .

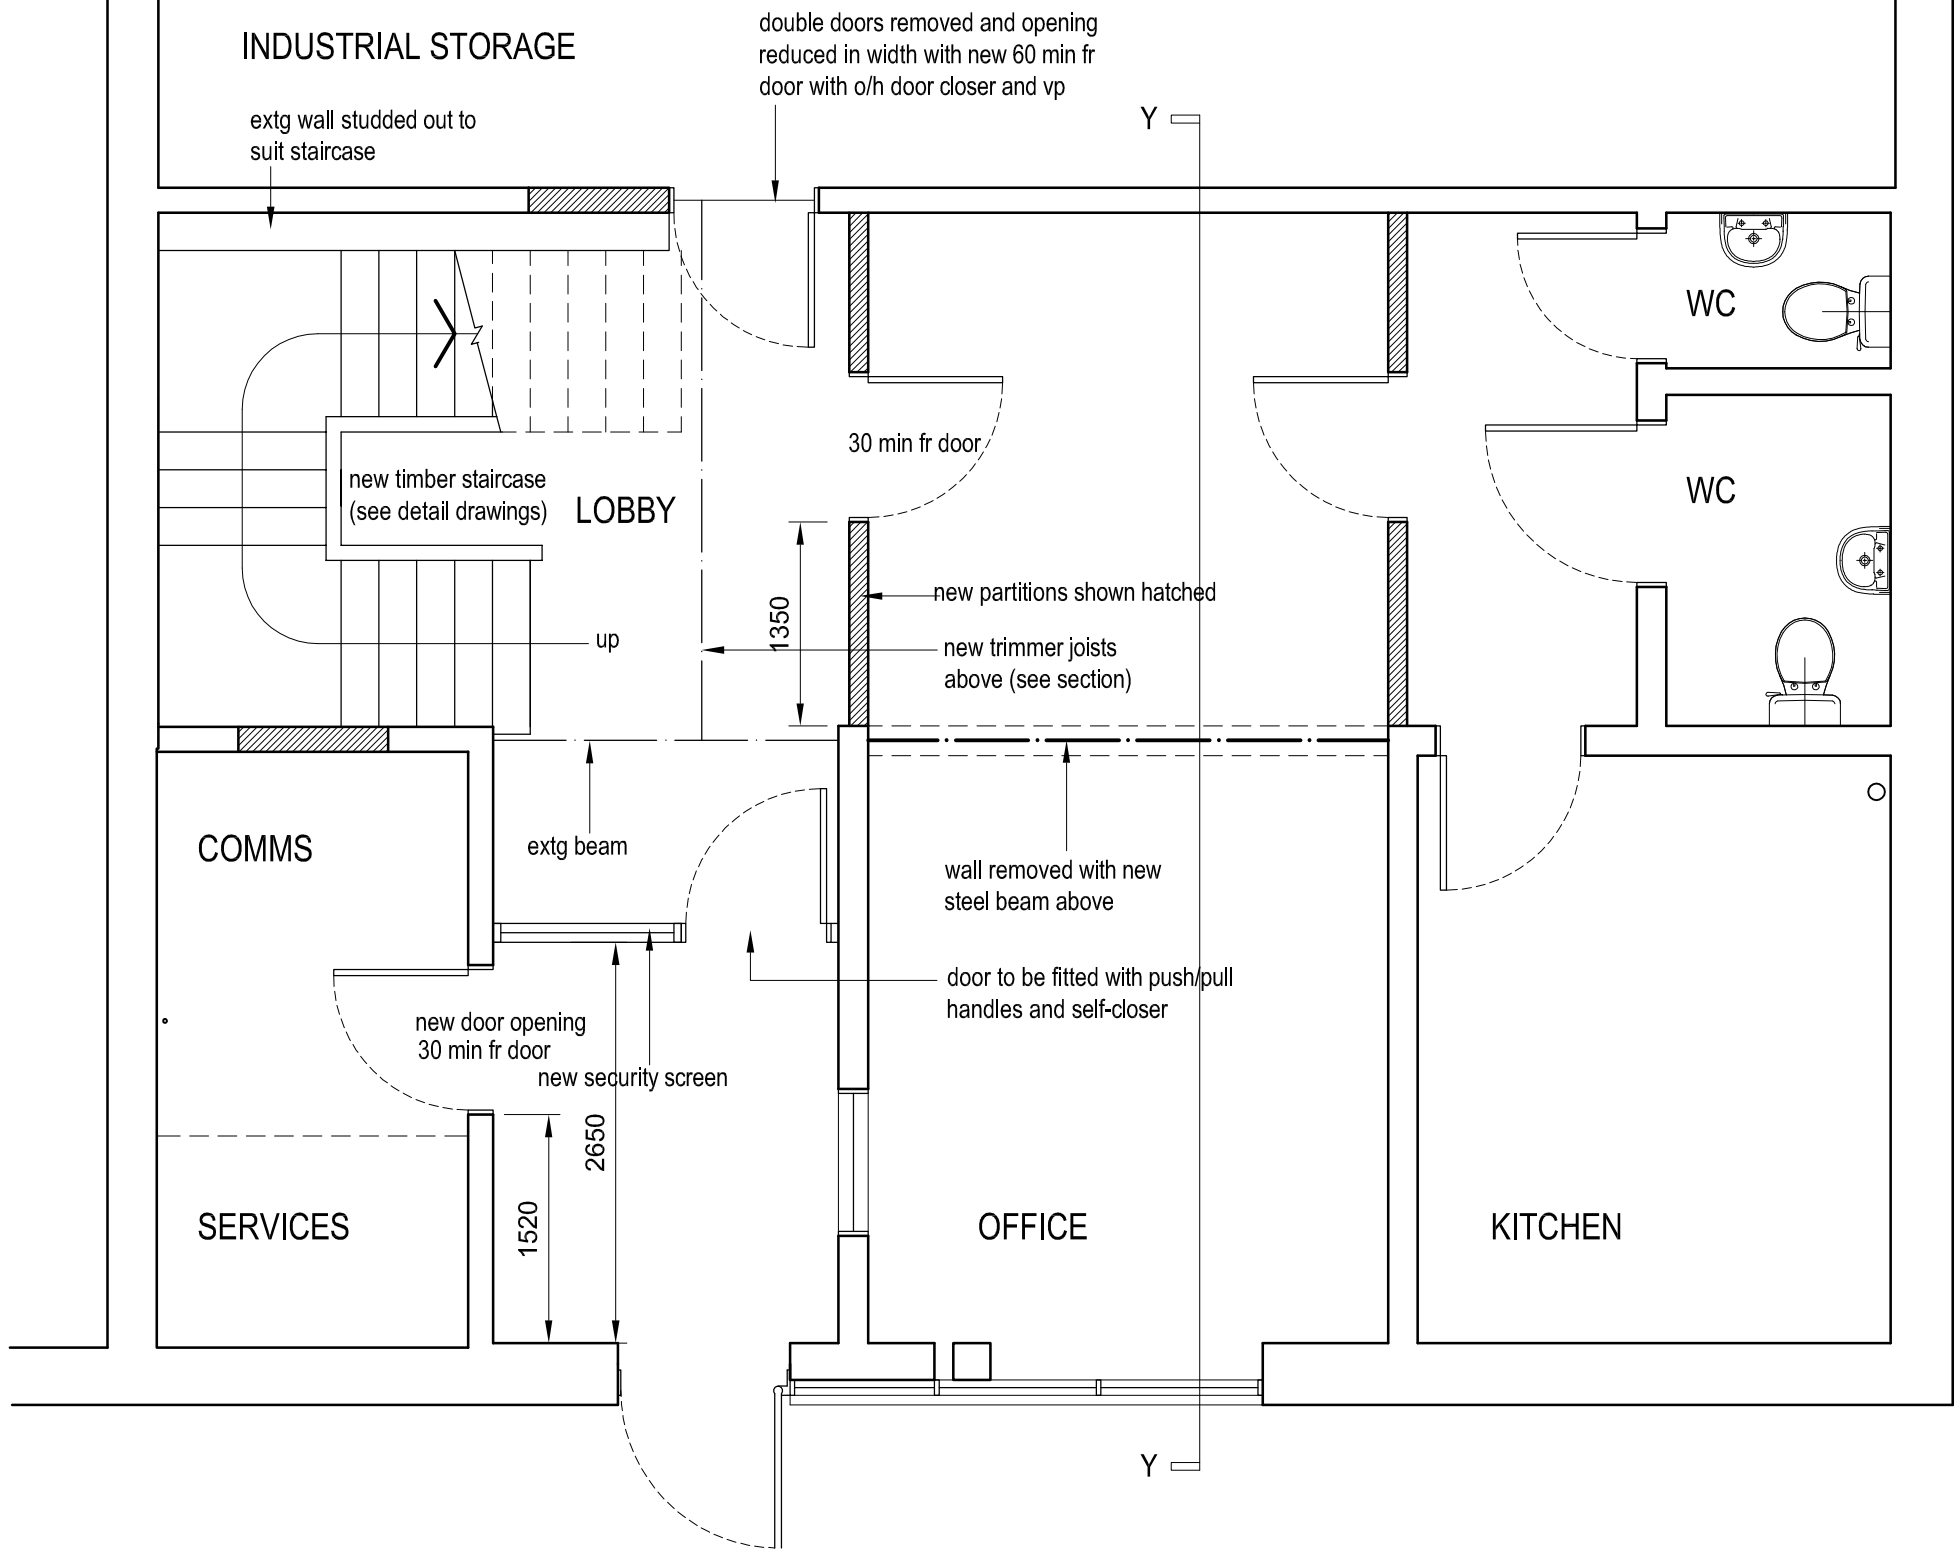

GROUND FLOOR PLAN OF OFFICES

0 1 2 3m

job	Unit 2B Churnet Park, Leek Office Alterations		
title	GF Plan as Proposed		
date 01.08.23	scale 1/50 @ A3	dwg. no. CP-100	rev. .

Ian Ankers architecture
Building and Design Consultants
Ryecroft Farm, Rushton Spencer, Macclesfield, SK11 0RP
t 01260 546944
e ian@ianankers.co.uk
w www.ianankers.co.uk