Revisions

. | . | .

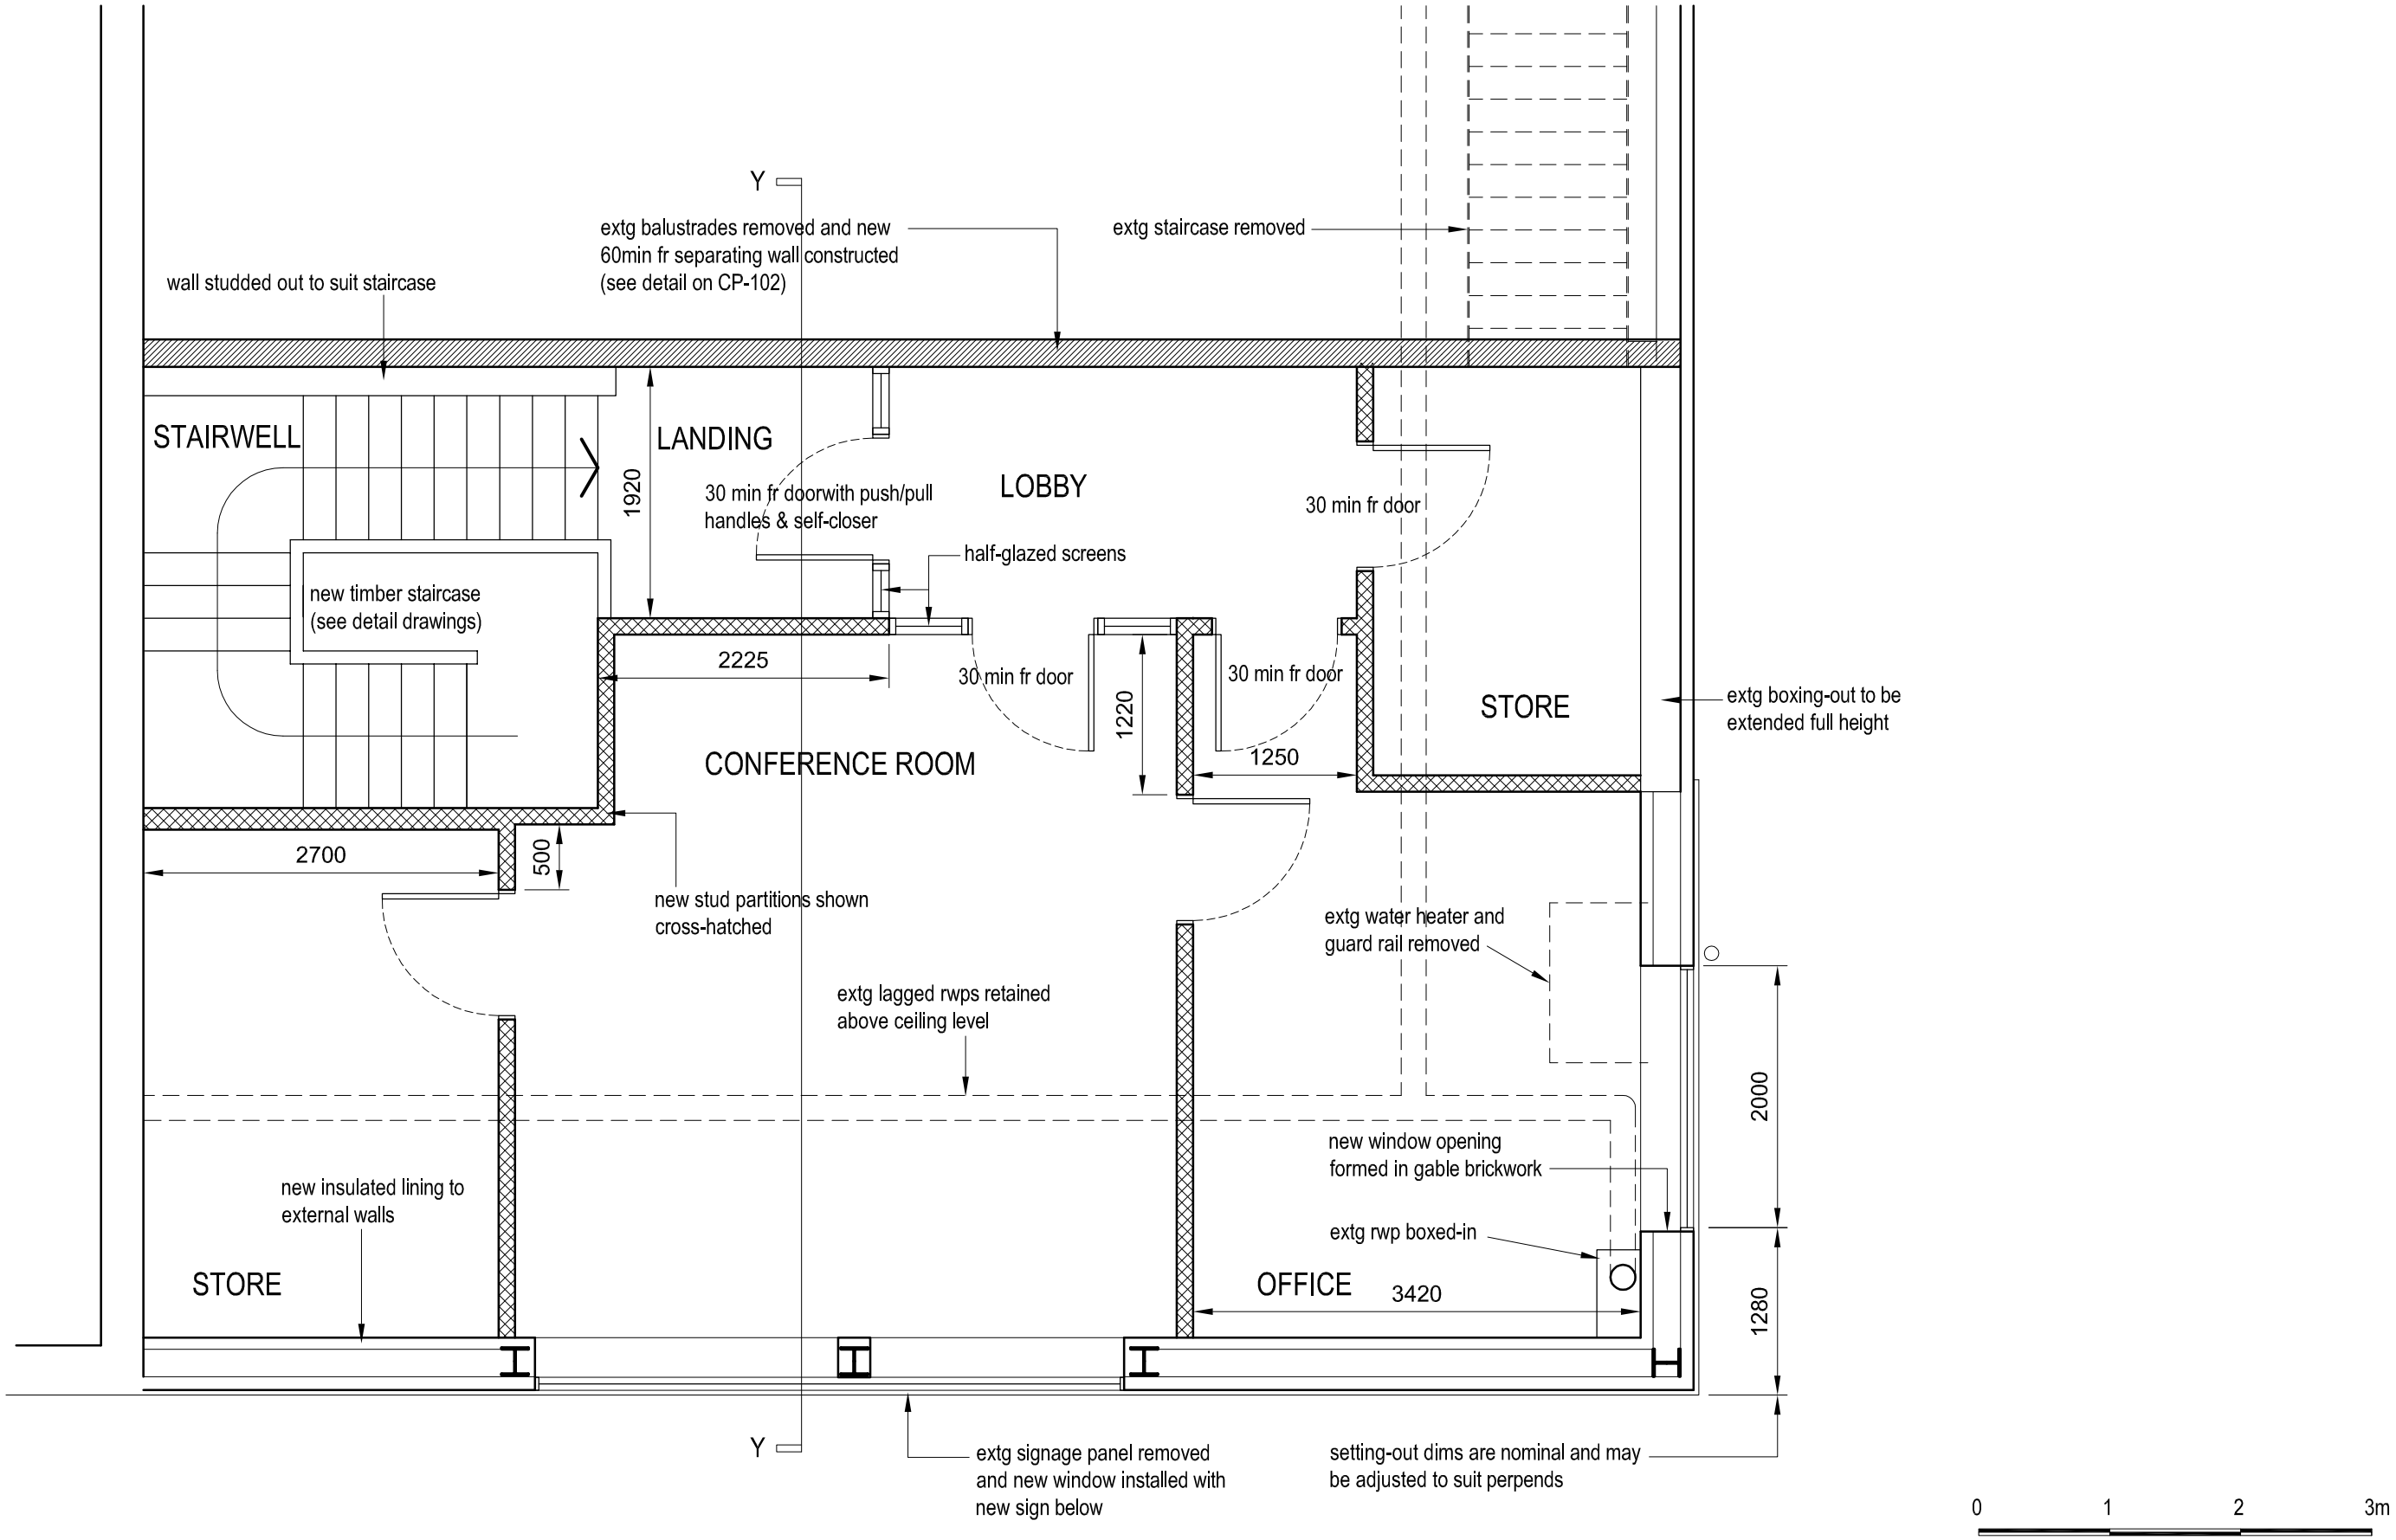

FIRST FLOOR PLAN

job Unit 2B Churnet Park, Leek
Office Alterations

title FF Plan as Proposed

date	scale	dwg. no.	rev.
01.08.23	1/50 @ A3	CP-101	.

Ian Ankers architecture
Building and Design Consultants
Ryecroft Farm, Rushton Spencer, Macclesfield, SK11 0RP
t 01260 546944
e ian@ianankers.co.uk
w www.ianankers.co.uk