



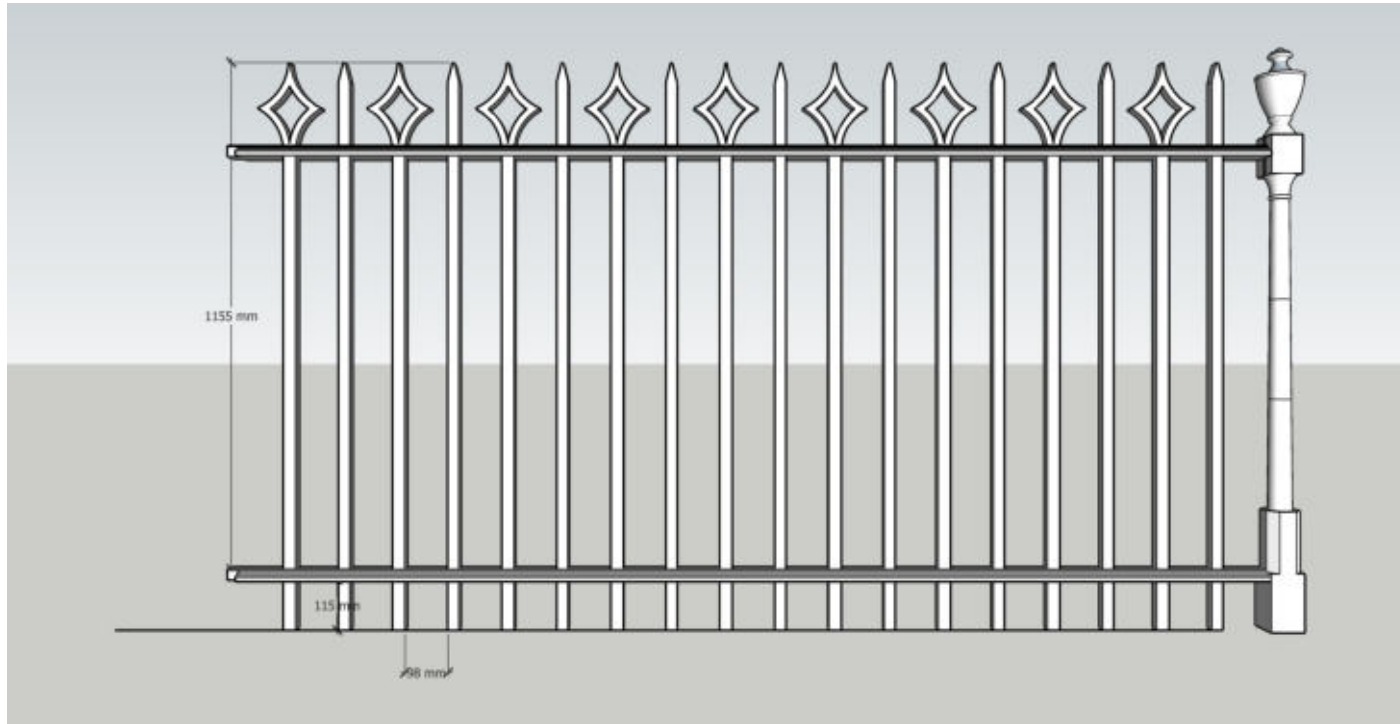


New Railing Panel Detail

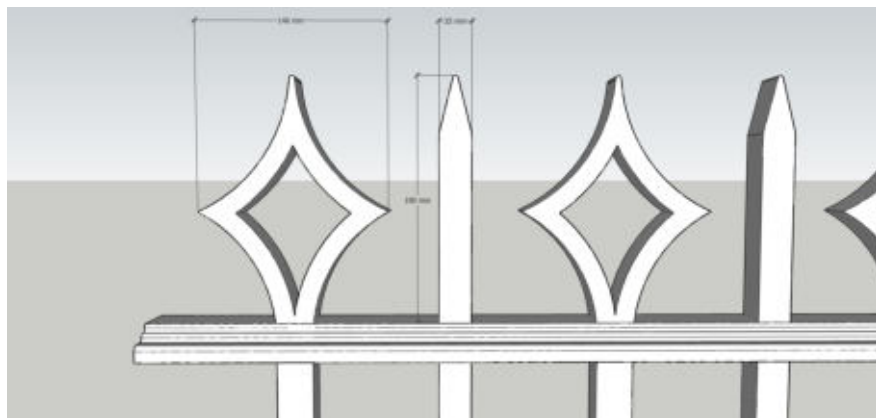

Paling Finial Details



Existing Railing

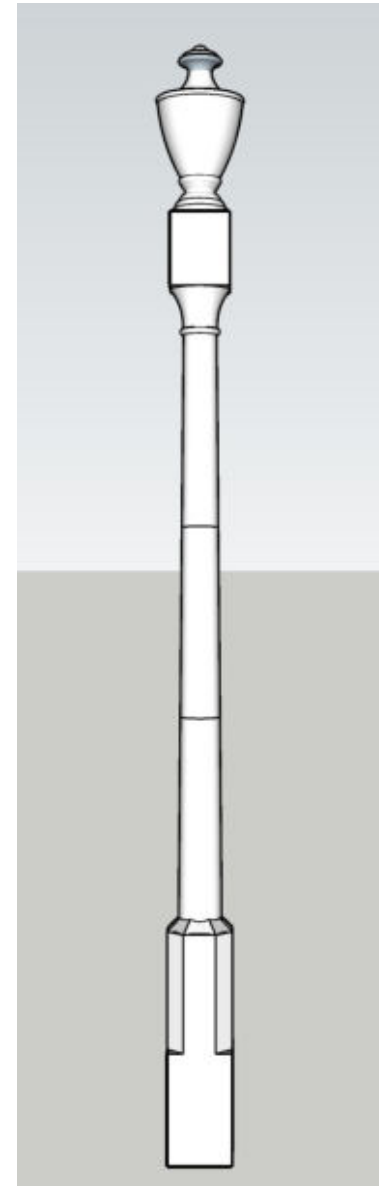

New Post



Title: LCT7074 - Hull, Underside		
Recorded by: PM		File
Drawing Number: LCT-10-001	Revision: A	Scale: NTS Date: 18 Oct '21