Copyright of this drawing is vested in the Architect and it must not be copied or reproduced without consent. All contractors must visit the site and be responsible for taking and checking all dimensions relative to their work. Hewitt&Carr Architects Ltd are to be advised of any variation between drawings and site conditions.
THIS DRAWING IS FOR PLANNING PURPOSES ONLY AND CLIENTS/CONTRACTORS ARE ADVISED TO CLARIFY DIMENSIONS WITH THE ARCHITECT PRIOR TO SETTING OUT.

Rev.	Drawn	Comments	Date

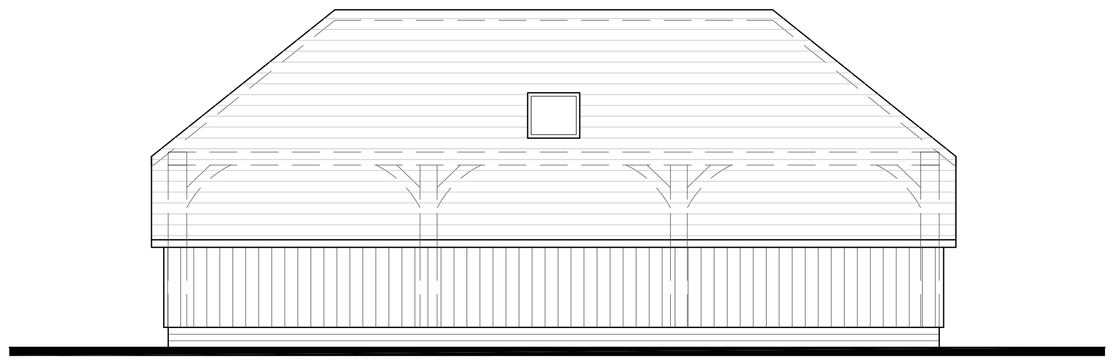

REAR ELEVATION 1:50

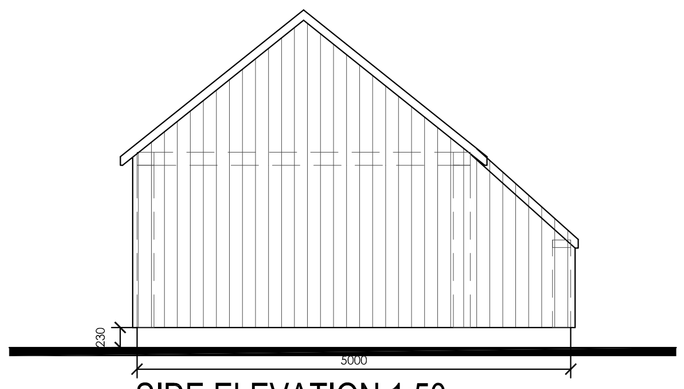

SIDE ELEVATION 1:50



SIDE ELEVATION 1:50

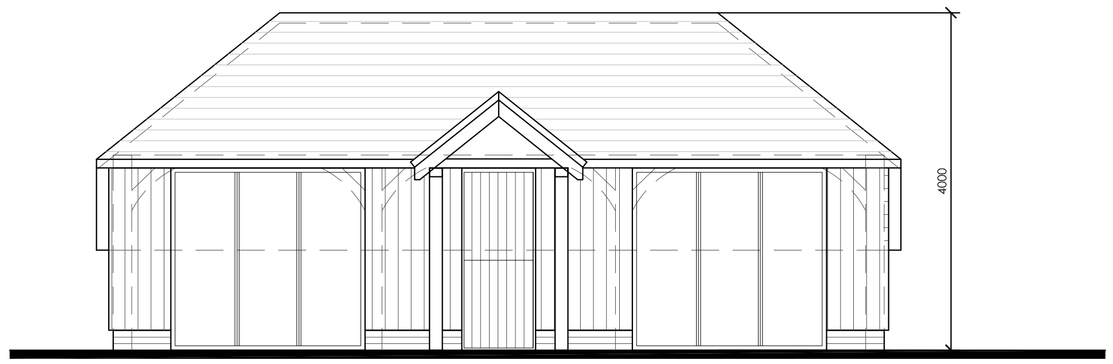

FRONT ELEVATION 1:50

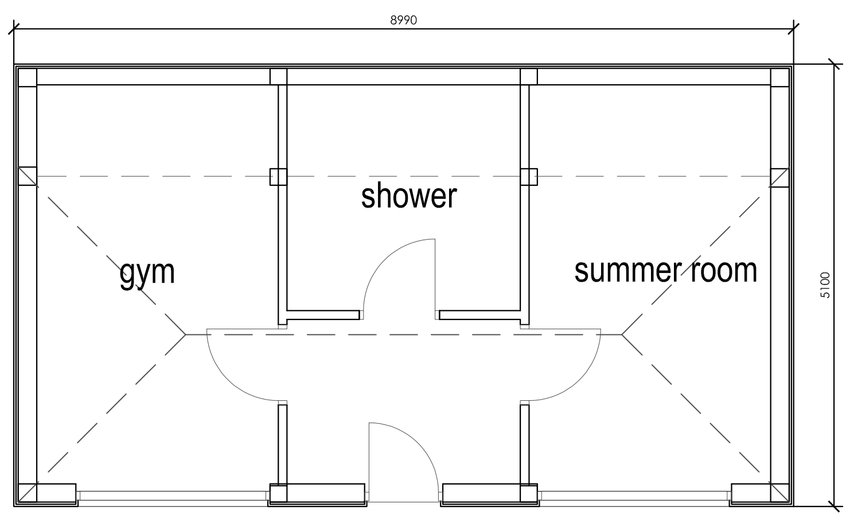

FLOOR PLAN 1:50

1:50
1m 0 1m 2m 3m 4m 5m

Ordnance Survey © Crown copyright 2023 All rights reserved. Licence number 100051789

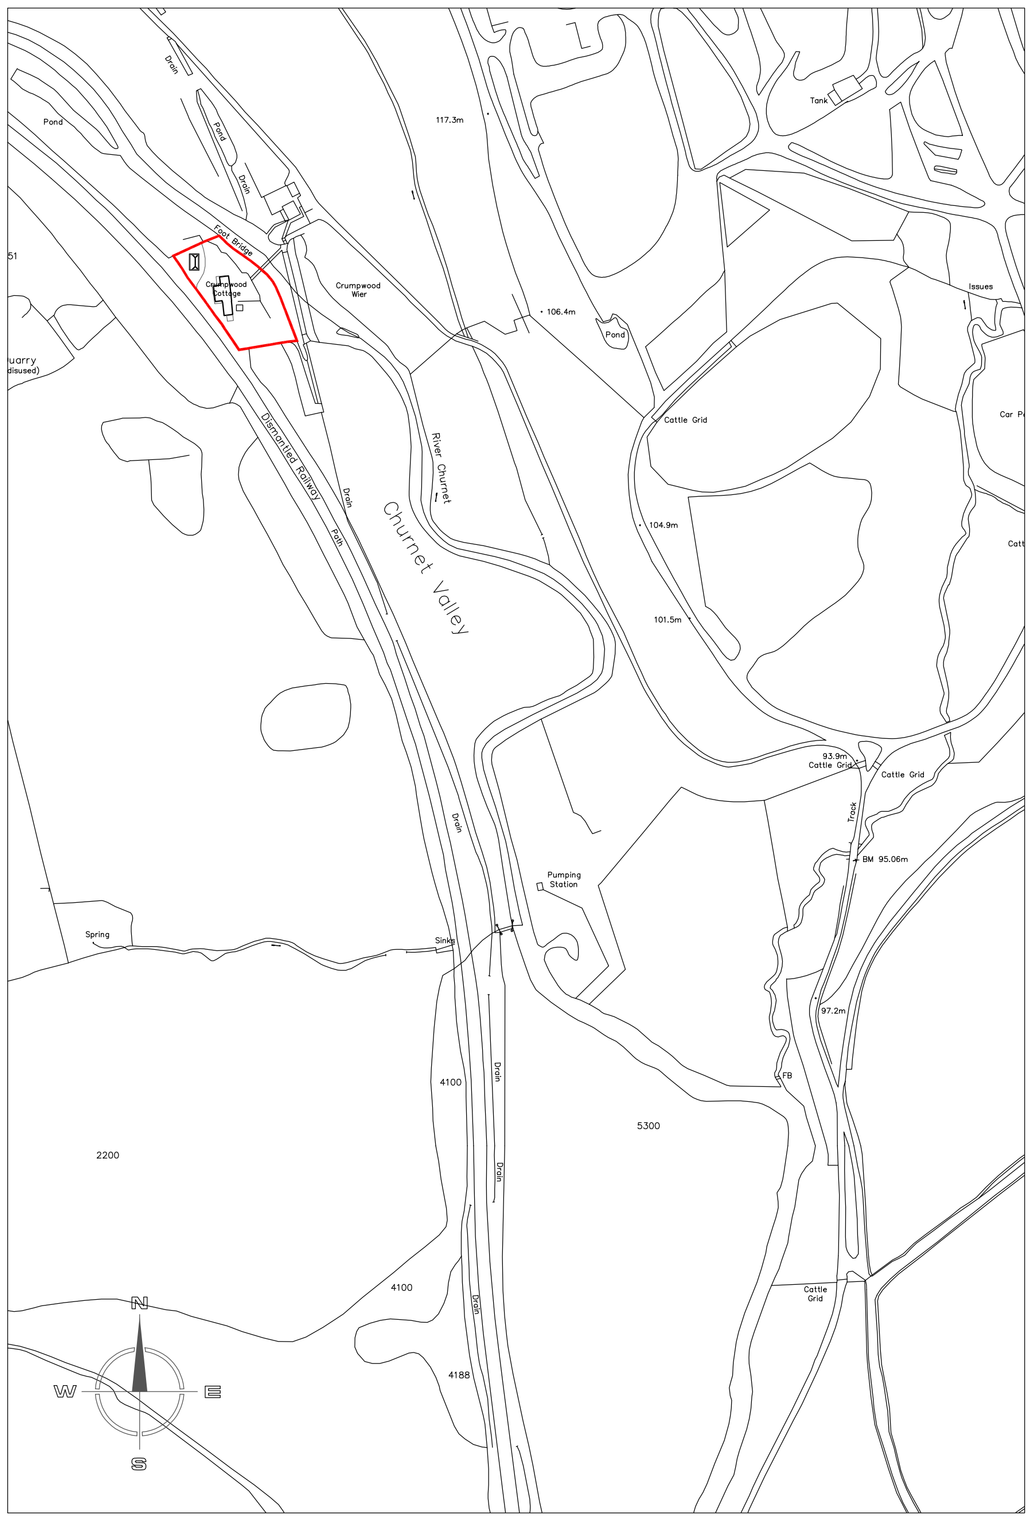

SITE LOCATION PLAN 1:2500

1:2500
50m 0 50m 100m 150m 200m 250m

Ordnance Survey © Crown copyright 2023 All rights reserved. Licence number 100051789

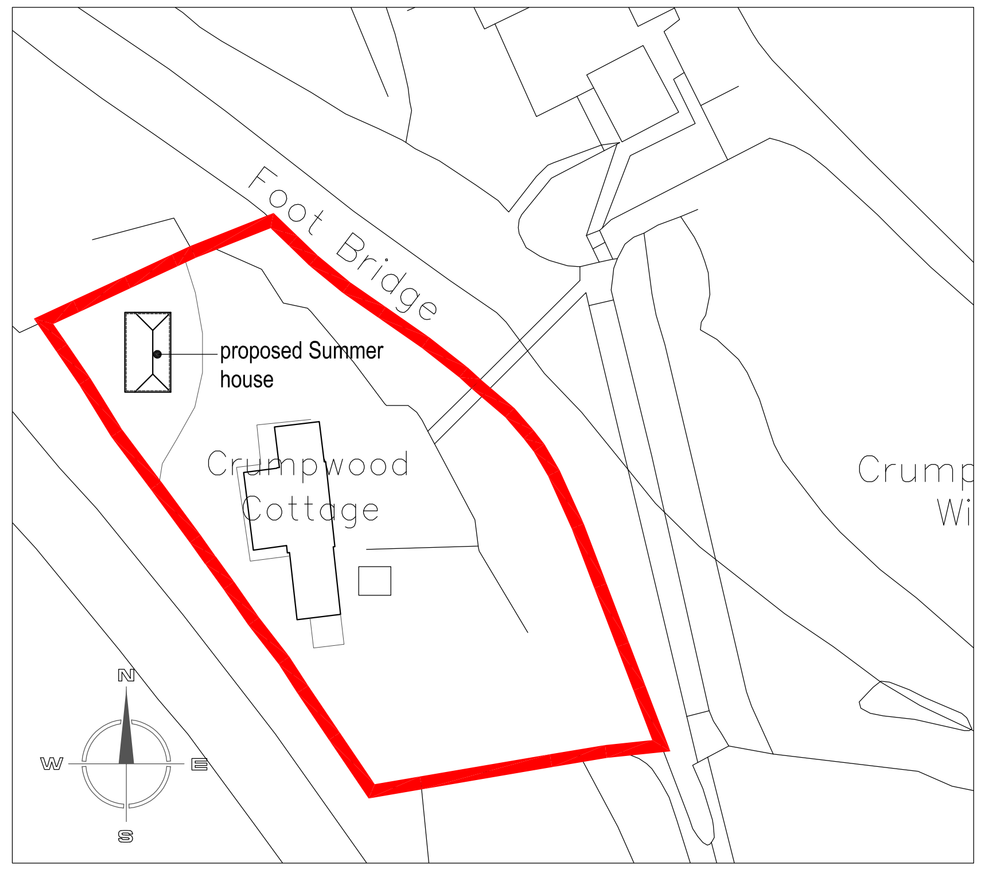

SITE LAYOUT PLAN 1:500

1:500
10m 0 10m 20m 30m 40m 50m

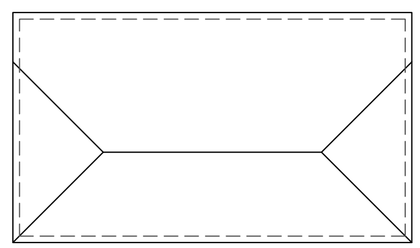

ROOF PLAN 1:100

1:100
2m 0 2m 4m 6m 8m 10m

Hewitt&Carr Architects
A: DaisyBank House | 17-19 Leek Road | Cheadle | ST10 1JE
T: 01538 756888
E: enquiries@hcarchitects.co.uk
W: www.hcarchitects.co.uk

Client
Mr D Thorley

Project
Proposed Summer House within Garden
Crumpwood Cottage, Alton

Title
plans and elevations as proposed

Status
PLANNING

Date July 2023 Drawn MJC

Scale @A1 AS NOTED Checked

Project No Drawing No.
01305 AL(0)01 Rev