

Proposed front Elevation



Proposed Side Gable

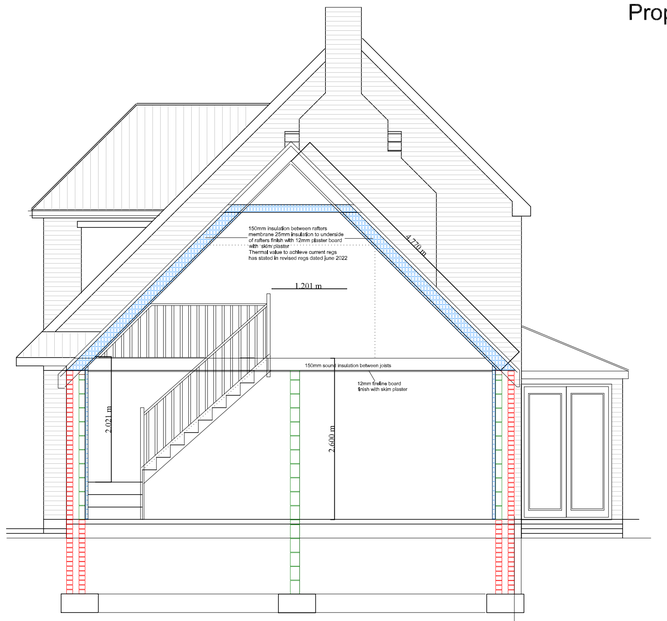



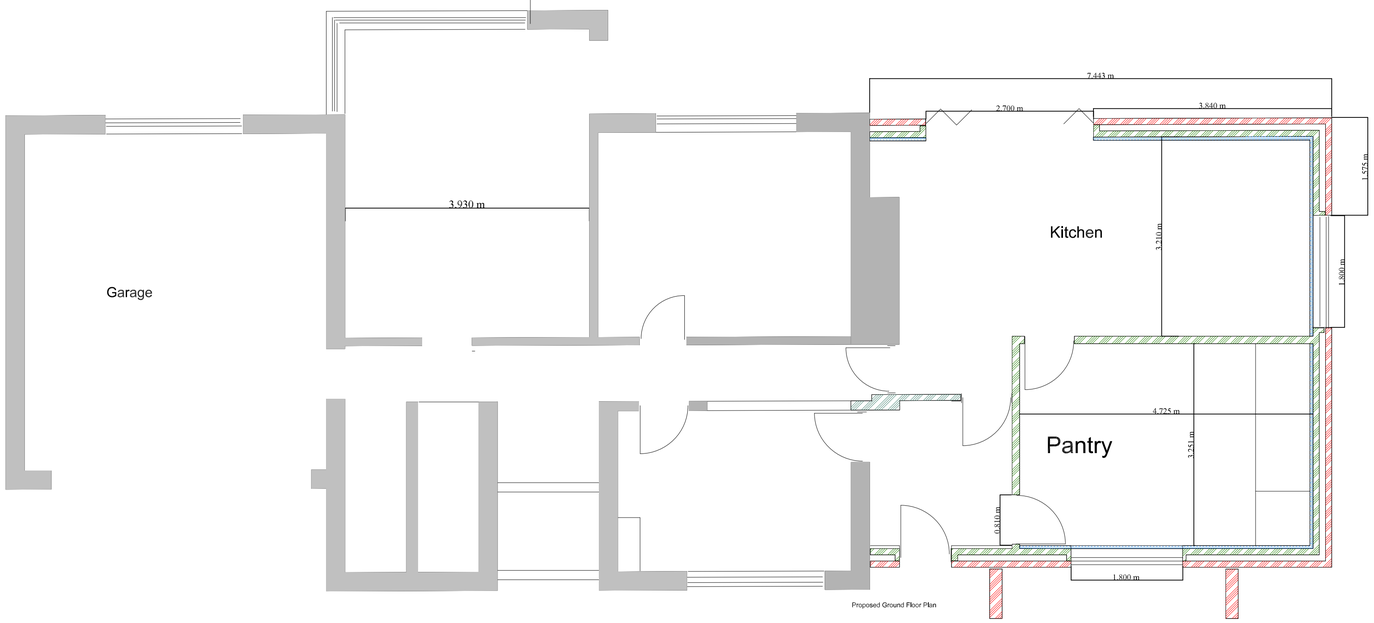

Proposed Ground Floor Plan

Proposed Rear Elevation

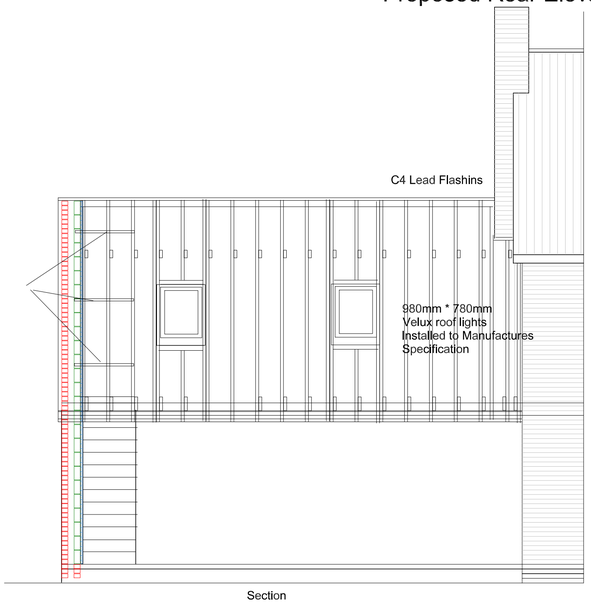

Section

AH Heywood
45 Highton Street
Milton
Stoke-on-Trent
ST2 7BA
Mobile 07922258241
e-mail anthony0848@yahoo.co.uk

Client: Mr & Mrs D Tallentire
2 Hillwood close
Endon
ST9 9ES
mobile 07921212119

Title: Proposed Kitchen and Pantry to Side Gable

SIZE A1 | DWG NO 002/I | REV

Scale 1:50 | SHEET