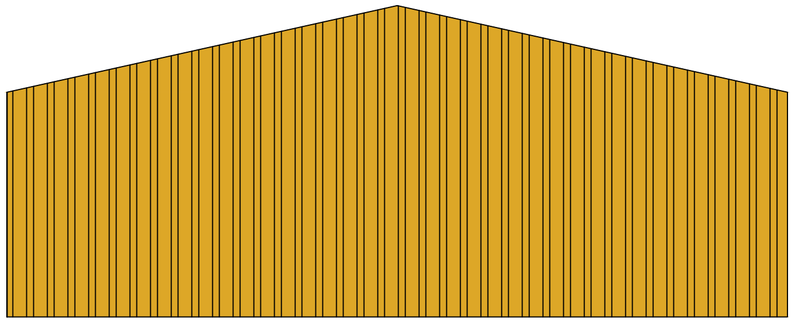

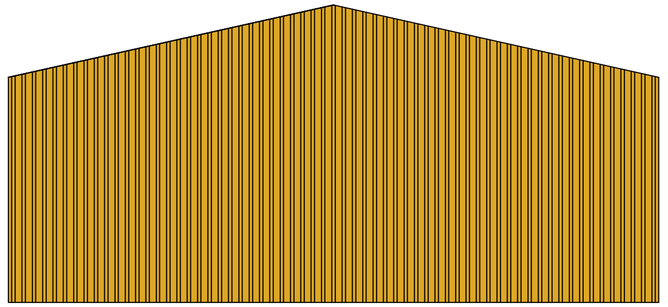

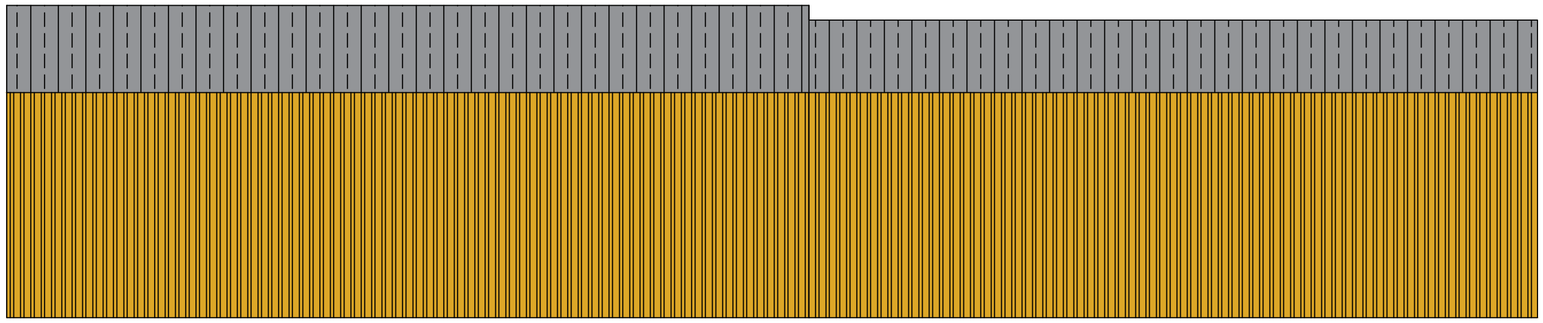

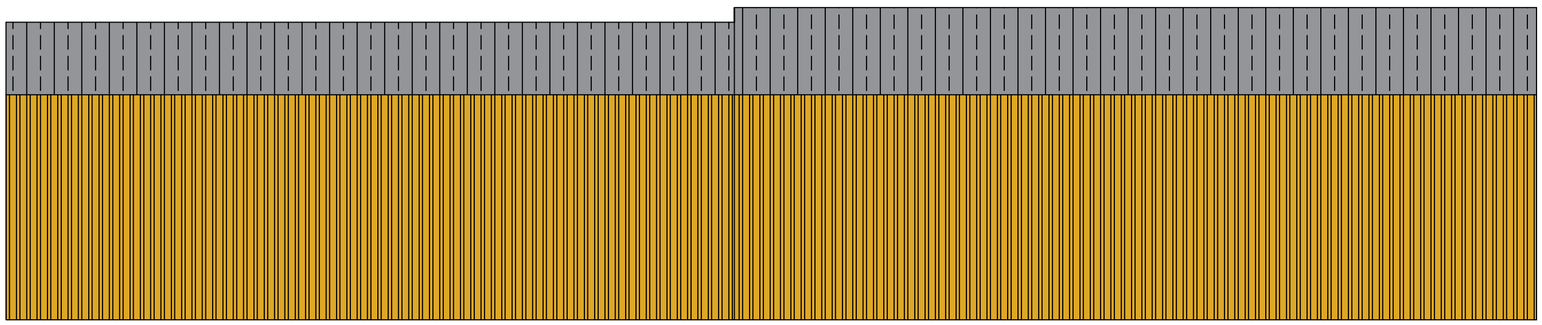

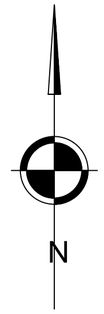

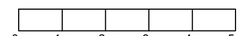

Scale 1:100 at A2

Client: James Family

Address:
Blackwood House Farm
Blackwood House Lane
Horton
Leek
Staffordshire
ST13 8QA

Graham Watkins & Co

Job Ref: Cover Over an Exisitng Slurry Store

EJG