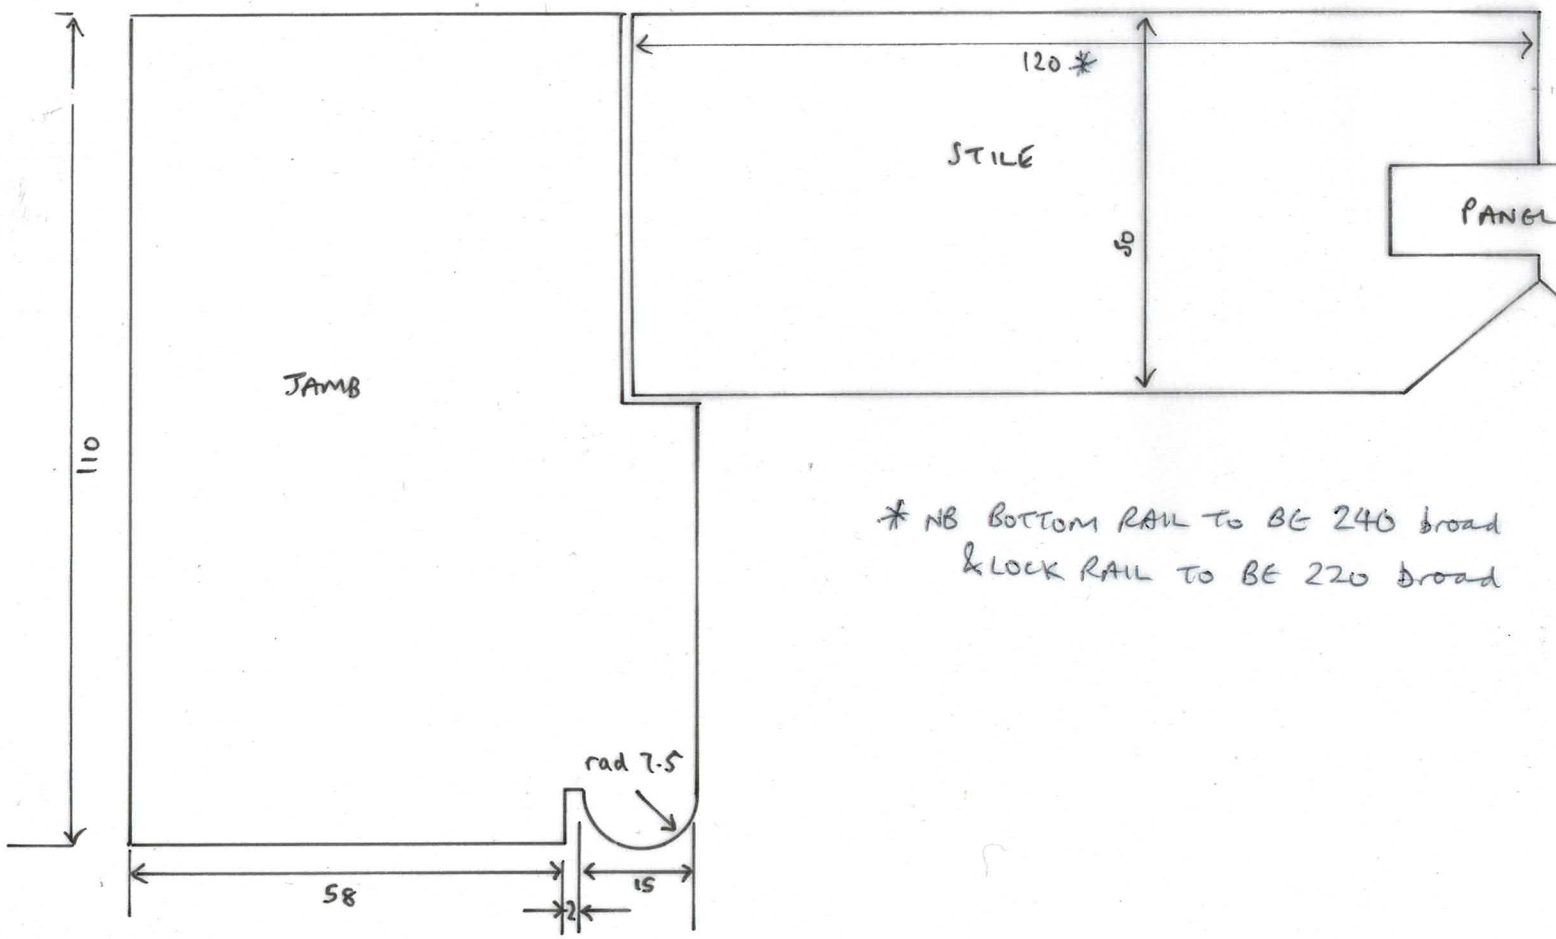

* NB BOTTOM RAIL TO BE 240 broad
& LOCK RAIL TO BE 220 broad

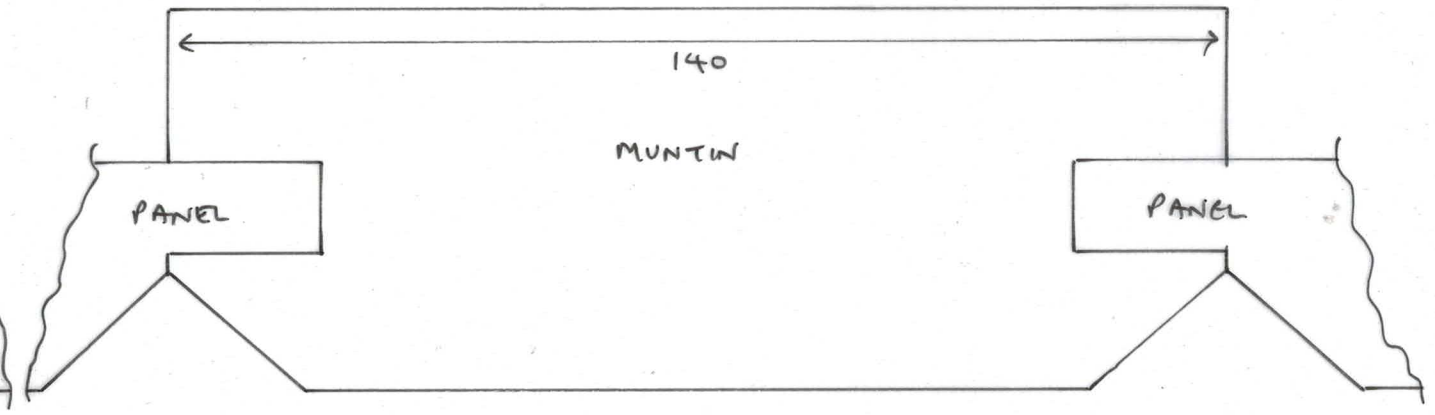

TOWN HEAD FARM
DETAILS OF NEW DOOR TO SOUTH ~~ELEVATION~~ ELEVATION 1:1

P.E. Heath
July 2023