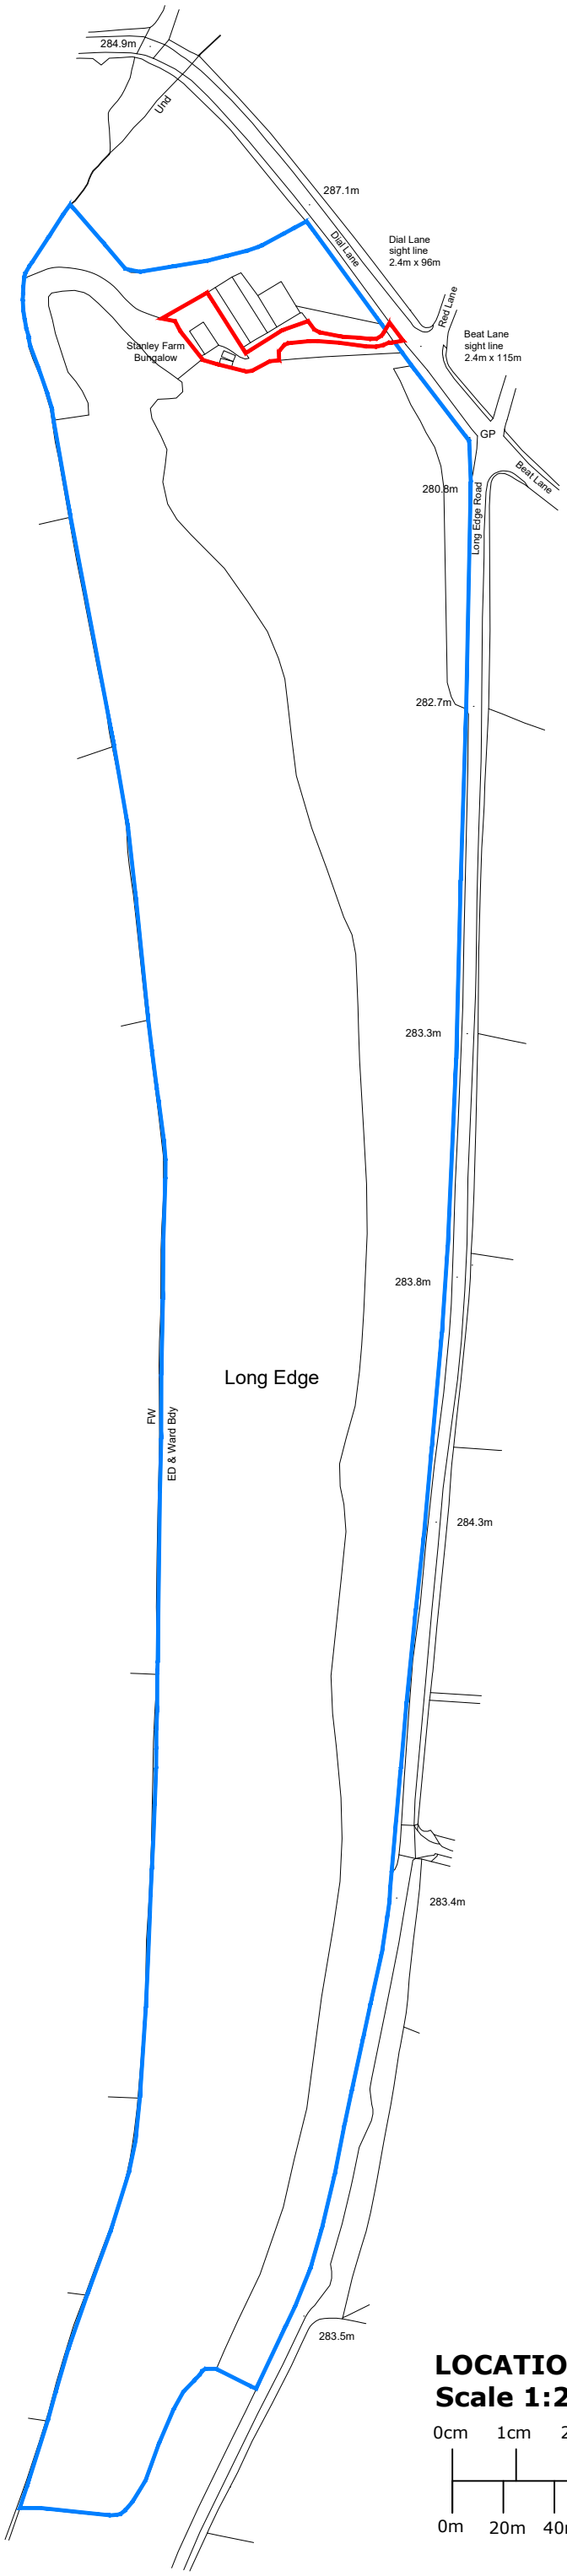

LOCATION PLAN
Scale 1:2500 @A3

0cm 1cm 2cm 3cm 4cm

0m 20m 40m 60m 80m 100m

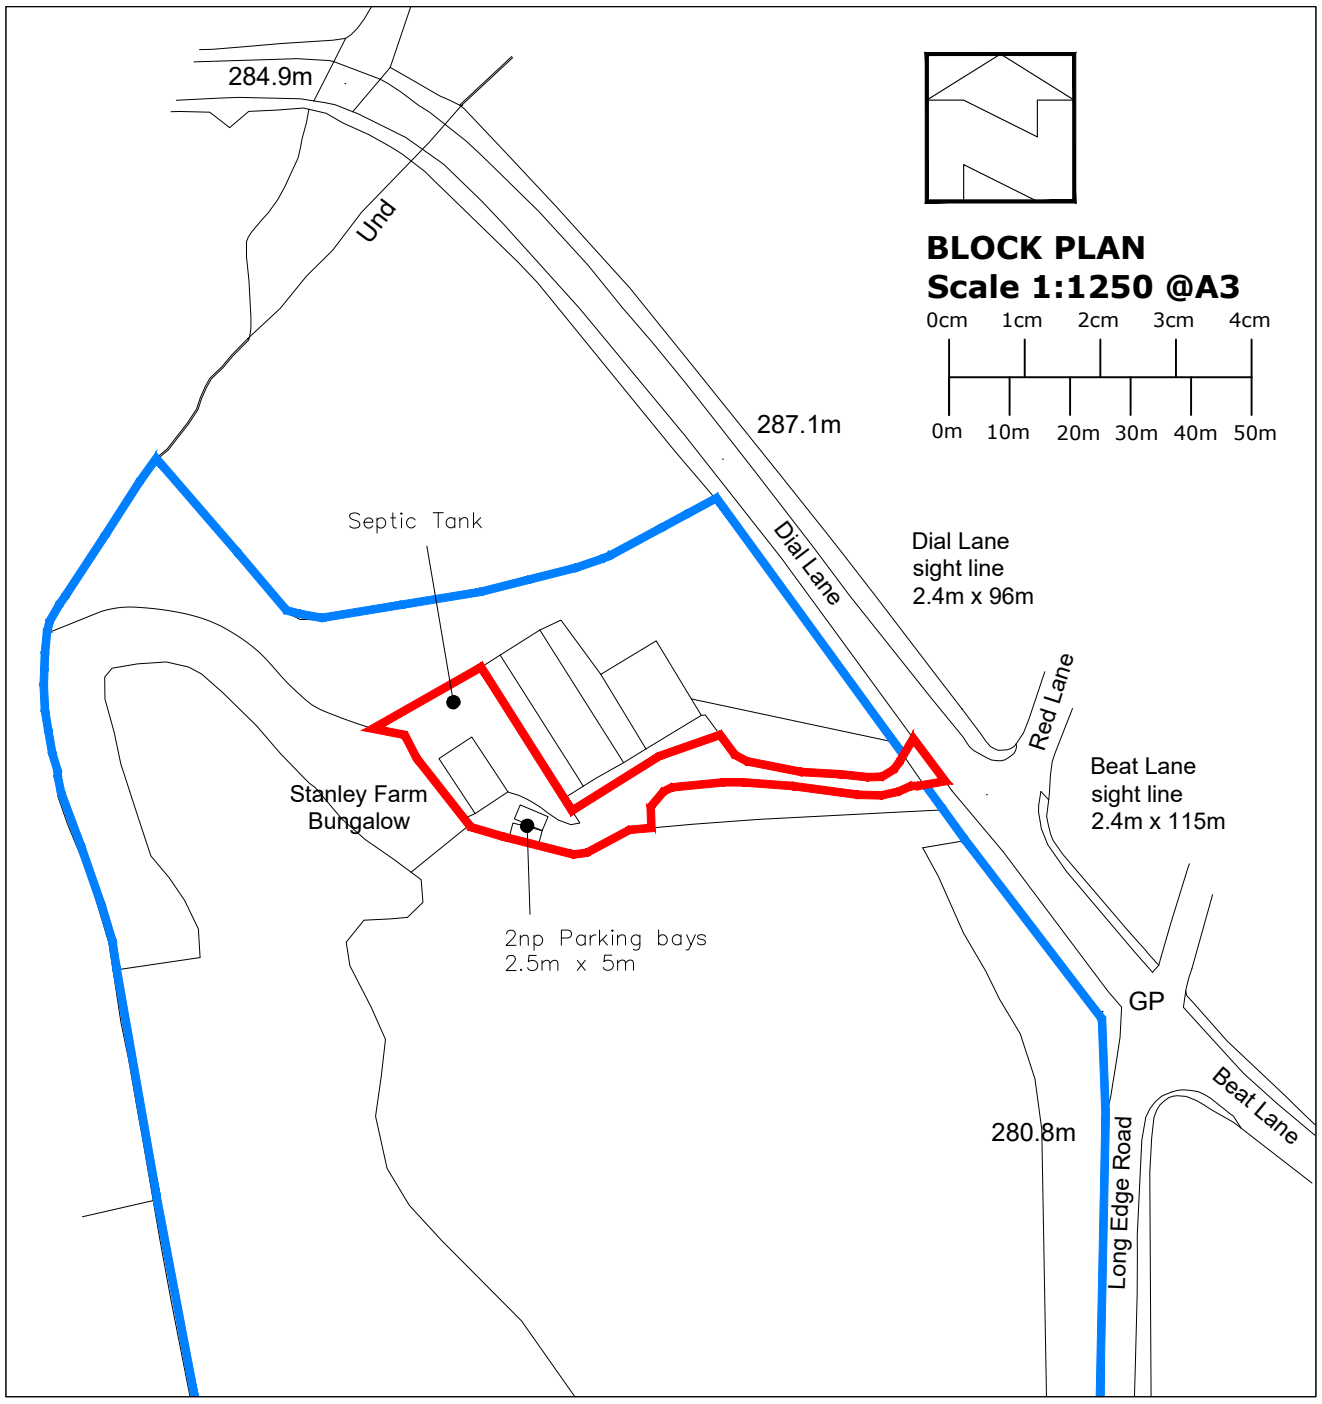

BLOCK PLAN
Scale 1:1250 @A3

0cm 1cm 2cm 3cm 4cm

0m 10m 20m 30m 40m 50m

bayon
architecturaltechnology
BESPOKE ARCHITECTURAL SERVICES

Bayon Architectural Technology Limited
Suite 140, Silk House, Park Green, Macclesfield, SK11 7QJ
t: **07875 718 808** | **wynevans@bayon.at** | **www.bayon.at**

LOCATION PLAN

Site Address
Stanley Farm Bungalow
Dial Lane
Congleton
Cheshire
SK11 0RU

Date	16 - 05 - 2023
Scale	1:1250 & 2500@A3
Drawing Ref.	C545
Drawing No.	1B