

North East Elevation

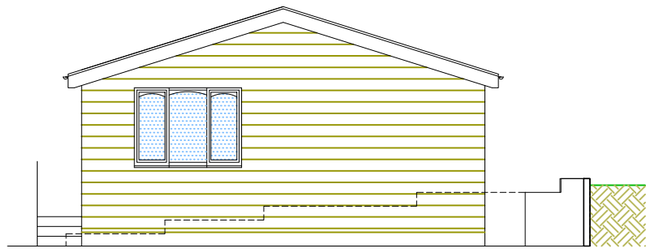

North West Elevation

MATERIALS

Felt tile roof
Horizontal timber clad walls – dark stained
Timber windows dark stained with UPVC dark oak window to SE elevation
Timber doors – dark stained
Brown gutters and DP

Plan & Elevations – Scale 1:100 @A3

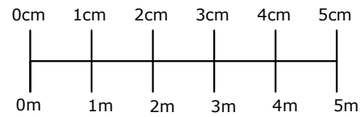

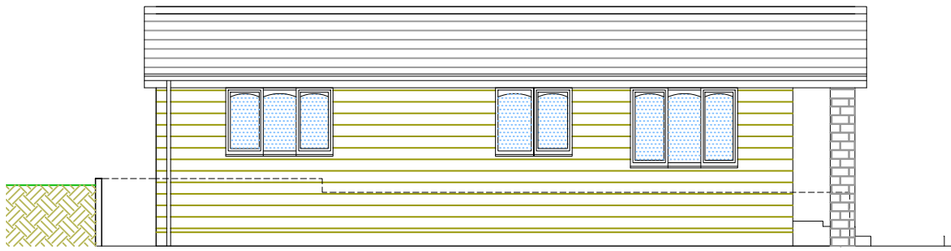

South West Elevation

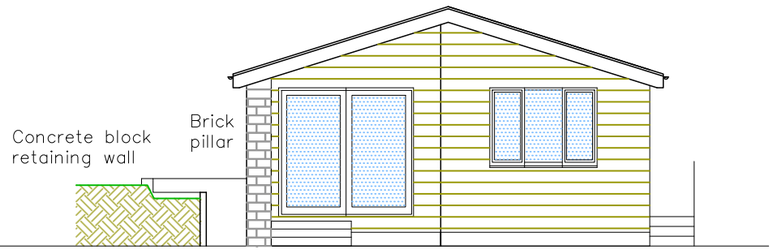

South East Elevation

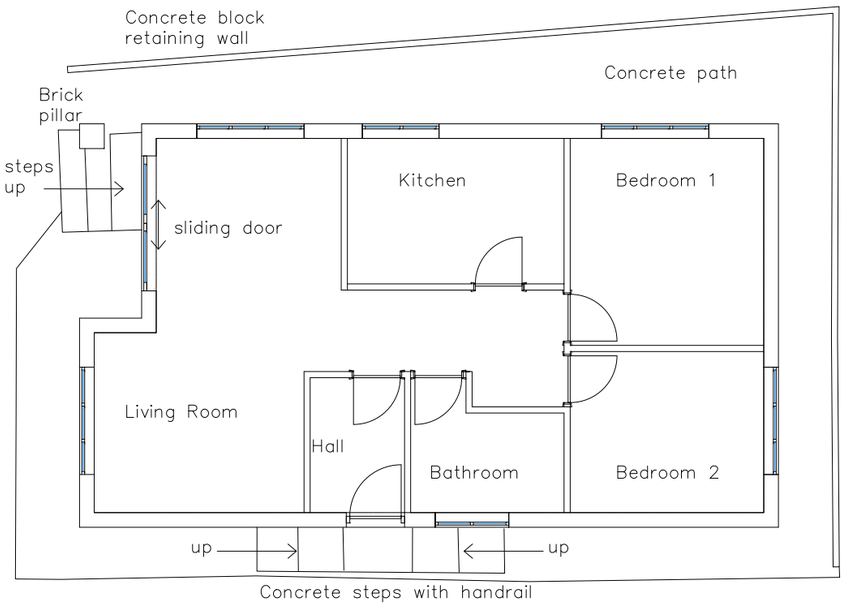

Floor Plan
63.5m2 total internal floor area

bayon
architecturaltechnology
BESPOKE ARCHITECTURAL SERVICES

Bayon Architectural Technology Limited
Suite 140, Silk House, Park Green, Macclesfield, SK11 7QJ
t: **07875 718 808** | | **wynevans@bayon.at** | **www.bayon.at**

PLAN & ELEVATIONS

Site & Client Address
Mr S Smallwood
Stanley Farm
Dial Lane
Rushton Spencer
Staffordshire
SK11 0RU

Date	05 - 04 - 2023
Scale	1:100@A3
Drawing Ref.	C545
Drawing No.	C545-2B