bayon
architecturaltechnology
BESPOKE ARCHITECTURAL SERVICES

Bayon Architectural Technology Limited
Suite 140, Silk House, Park Green, Macclesfield, SK11 7QJ
t: **07875 718 808** | **wynevans@bayon.at** | **www.bayon.at**

SITE PLAN

Site & Client Address
Mr S Smallwood
Stanley Farm
Dial Lane
Rushton Spencer
Staffordshire
SK11 0RU

Date: 05 - 04 - 2023
Scale: 1:200@A2
Drawing Ref.: C545
Drawing No.: C545-3B

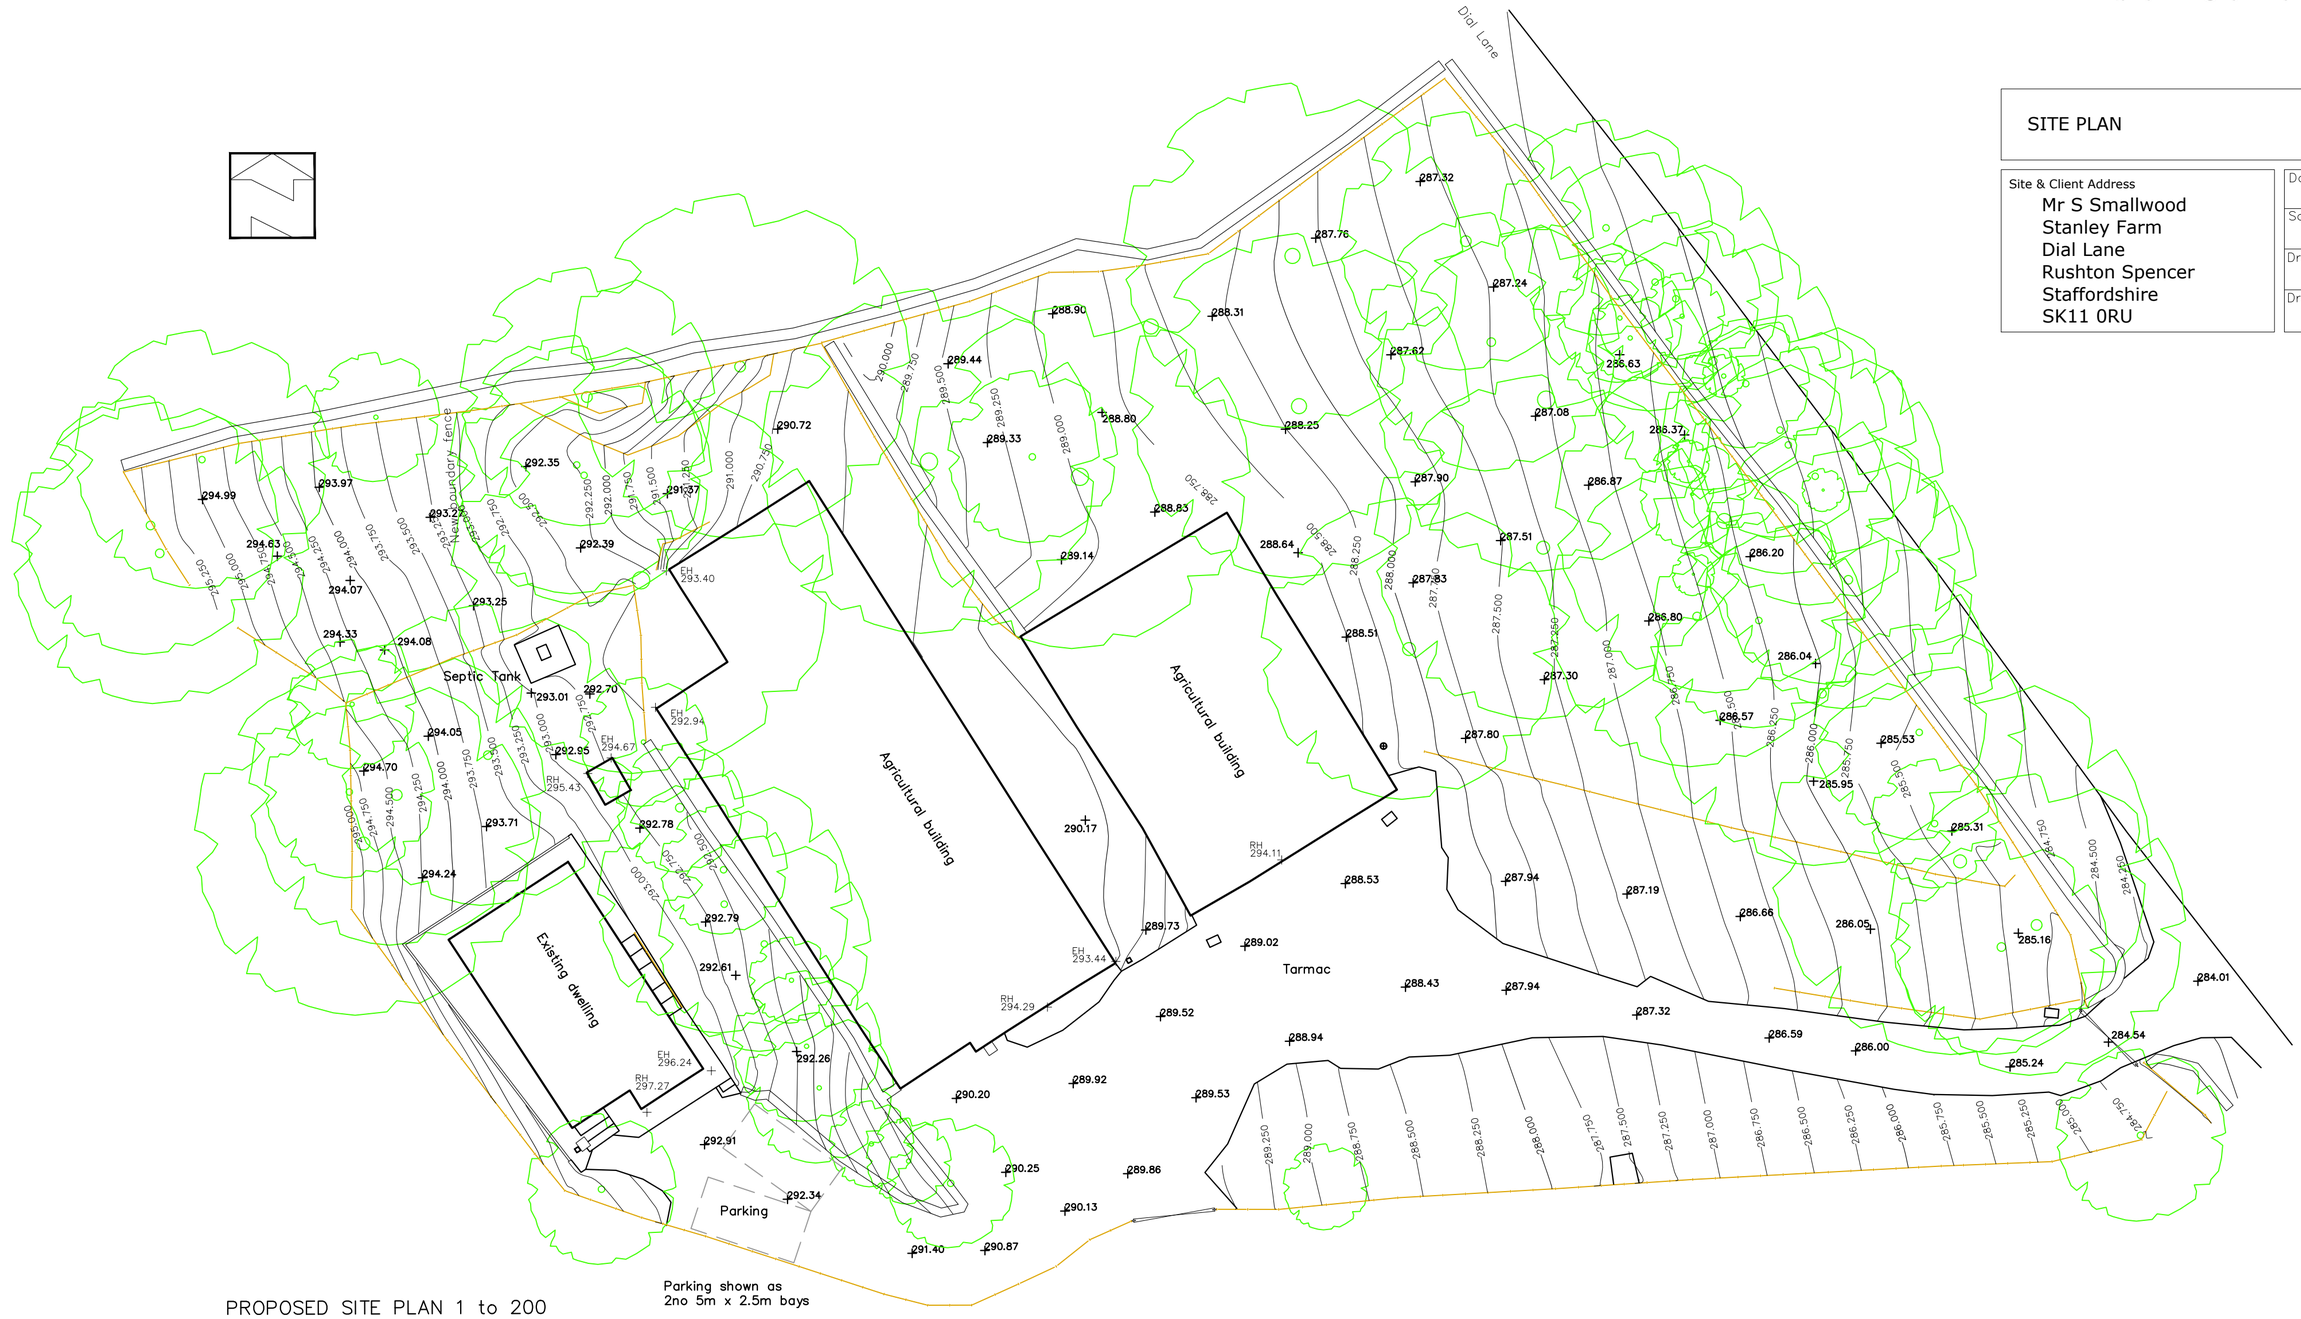

PROPOSED SITE PLAN 1 to 200

Parking shown as
2no 5m x 2.5m bays