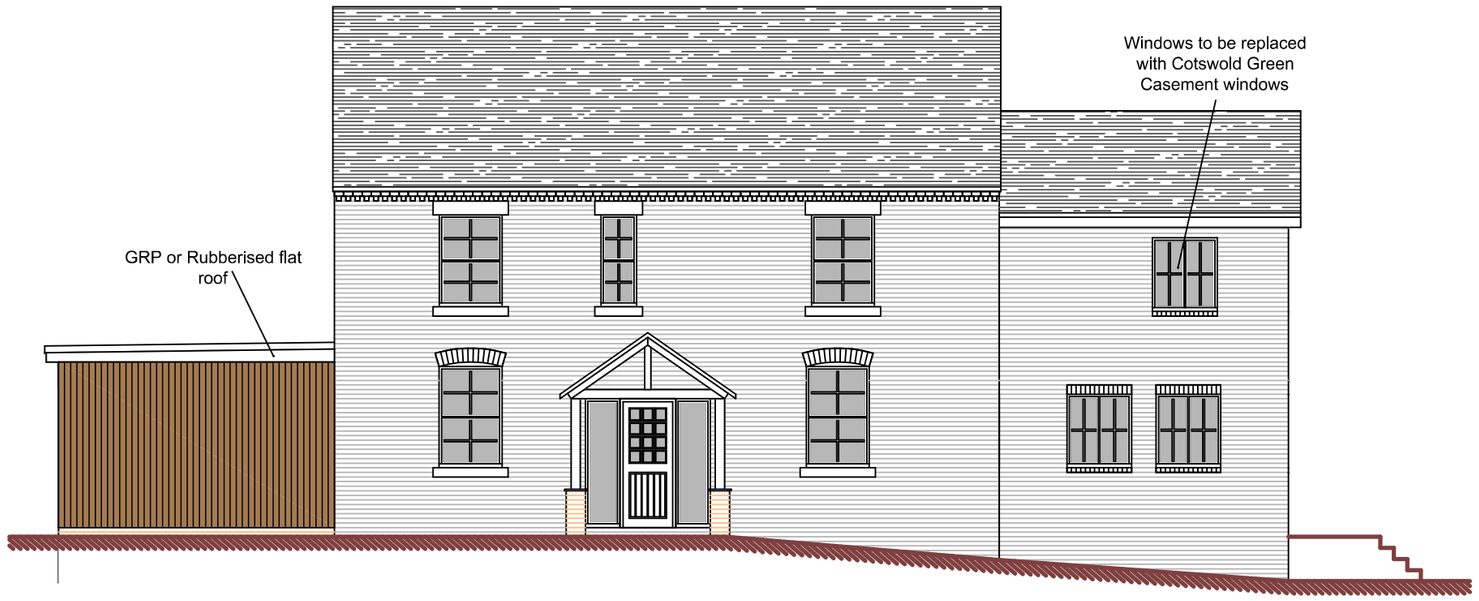

Front Elevation

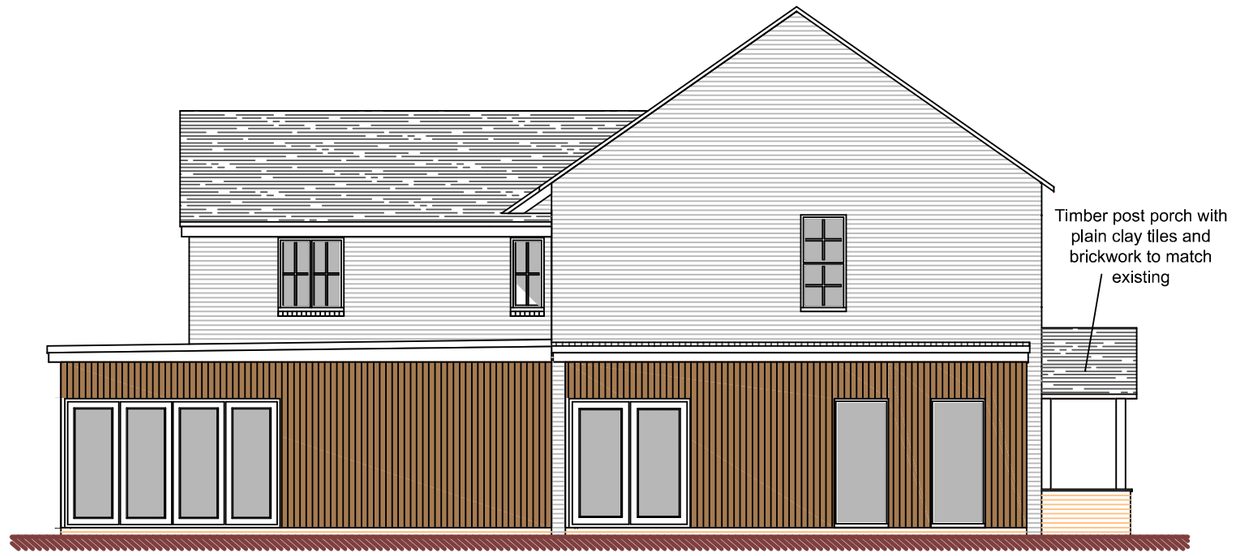

Side Elevation



Rear Elevation



Side Elevation

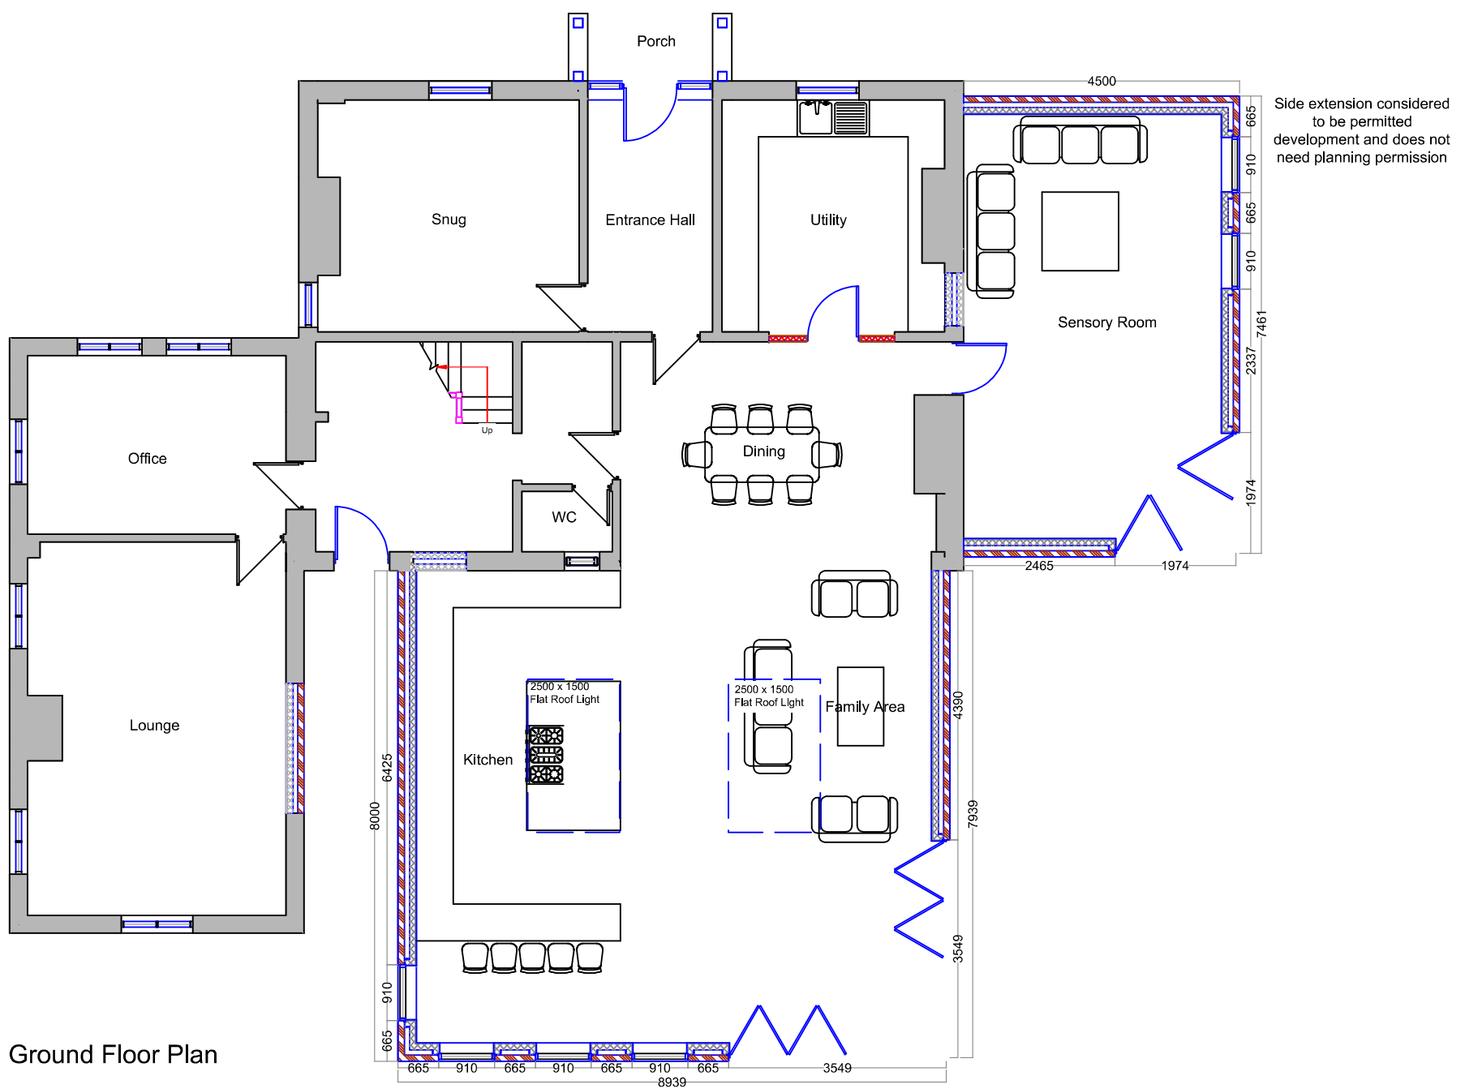

Ground Floor Plan

Metres

1 2 3 4 5 10

SCALE 1:100

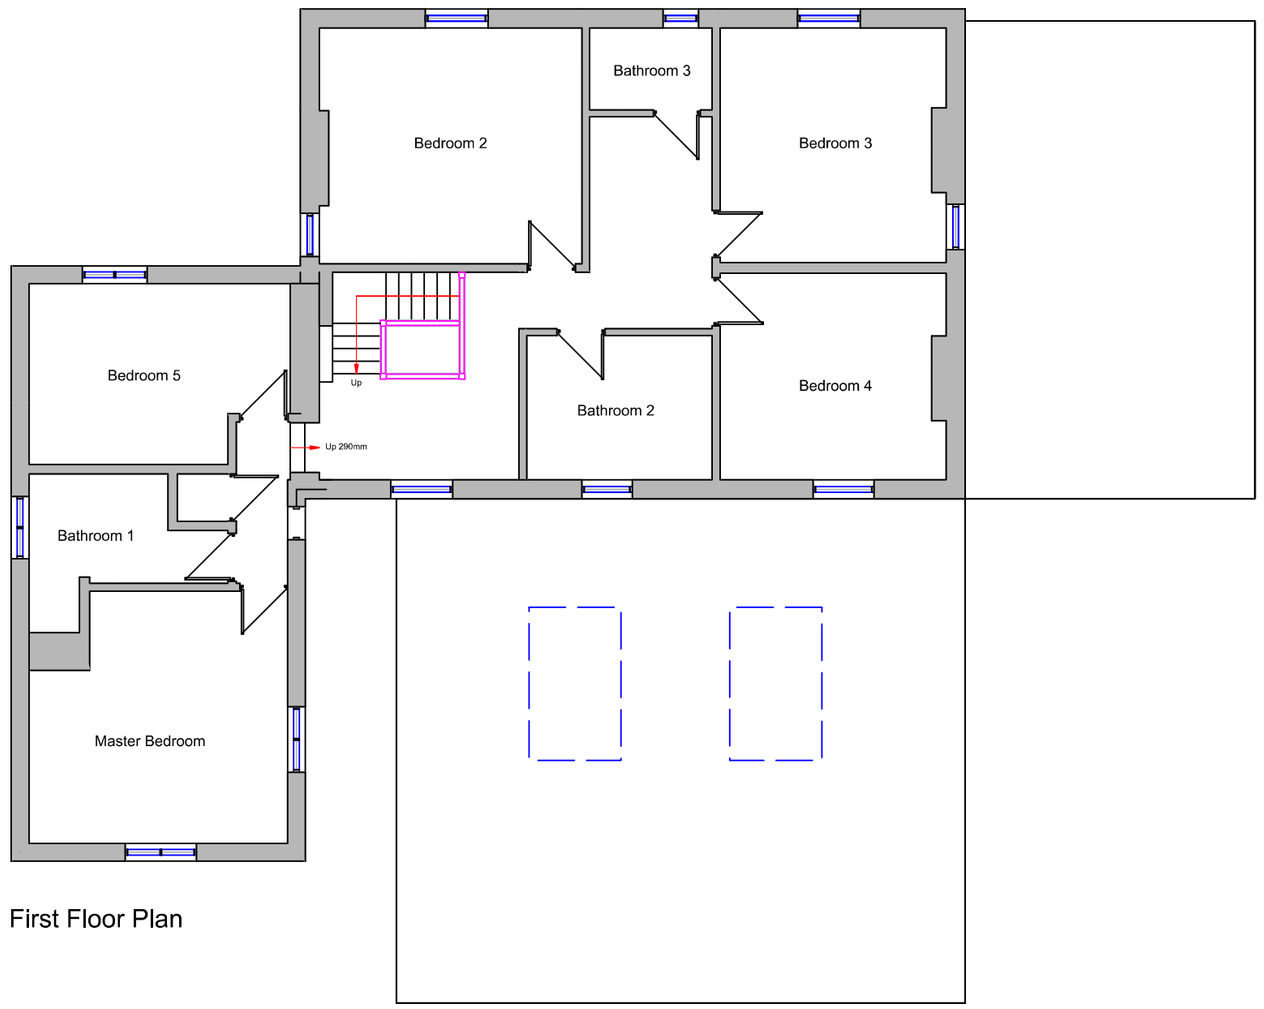

First Floor Plan

DBD Architectural Consultancy Ltd ©2023

1. Copyright is vested with DBD Architectural Consultancy Ltd.

2. All dimensions to be checked on site before proceeding.

3. Contractor to check/adjust dimensions of new work to suit existing conditions.
Do not assume existing structure or details are plumb, square or level.

4. Contractor must notify the architect of any discrepancies before proceeding.

5. All drawings to be read in conjunction with all other consultants drawings and specs.

D	23.06.23	Amendments following clients comments.
C	23.06.23	Amendments following clients comments.
B	15.05.23	Dims added
A	05.09.22	Amendments following clients comments
Rev.	Date	Description

DBD Architectural Consultancy

DBD Architectural Consultancy Ltd
50 Broad Street, Leek,
Staffordshire, ST13 5NS
01538 383118
mail@dbdconsultants.co.uk
www.dbdconsultants.co.uk

Client
Mr H Owen
Sunnny Side Farm
Stanley Lane
ST9 9LL

Project
Single Storey Rear, Side and Porch Extension

Title
Plans as Proposed

Stage: Planning		
Size: A2	Date: 04.04.23	Job No: 2314
Scale: 1:100		
Drawing Number: PL 03D		