North

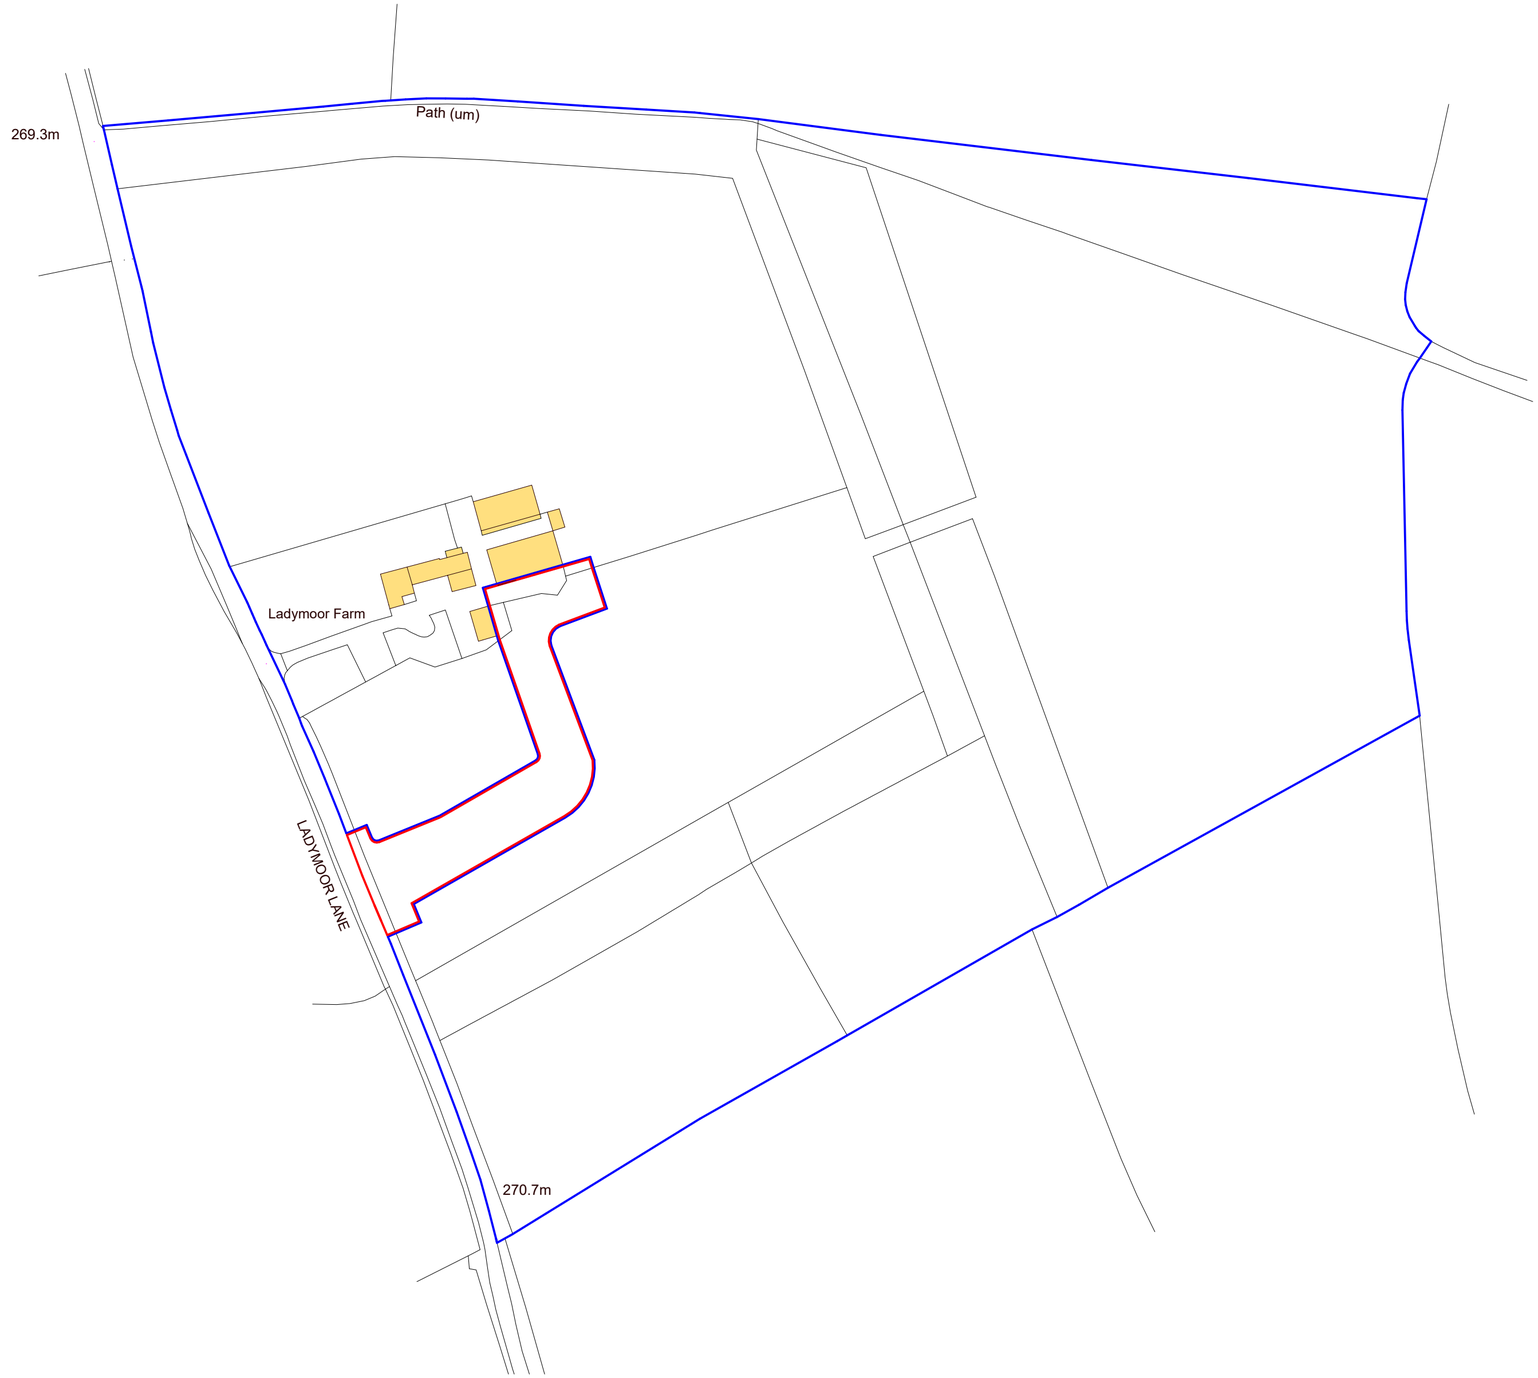

0m 50m 100m

Rev	Date	Drawn	Description
C	21/07/23	AM	Removal of redundant map details
B	20/07/23	AM	Addition of Blue Line Boundary
A	14/03/23	AM	Amended red line boundary around access road

ctd architects

Clerk Bank House
Clerk Bank
LEEK
Staffordshire
ST13 5HE

t : 01538 373477
f : 01538 386503
e : info@ctdarchitects.co.uk
w : www.ctdarchitects.co.uk

ctd architects © 2021

- This drawing is copyright.
- All dimensions to be checked on site before proceeding.
- Contractor must notify the architect of any discrepancies before proceeding.
- Contractor to check/adjust dimensions of new work to suit existing conditions. Do not assume existing structure or details are plumb, square or level.
- All drawings to be read in conjunction with all other consultants drawings and specs.

Client

Helen Taylor

Project

Residential Development

Ladymoor Farm, Ladymoor Lane, Brownedge, Staffordshire Moorlands, ST6 8UD

Title

Site Location Plan

Scale	Size	Drawn	Chk'd	Date
1 : 1250	A2	AM	PR	27/09/22

Status: PLANNING

Job No.	Drawing No.	Rev.
2207	AL01	C